CSR 1902

Plat Of Survey

The SE1/4 Of The NW1/4 Of Section 17, T19N, R3W, Town Of New Lyme, Monroe County, Wisconsin

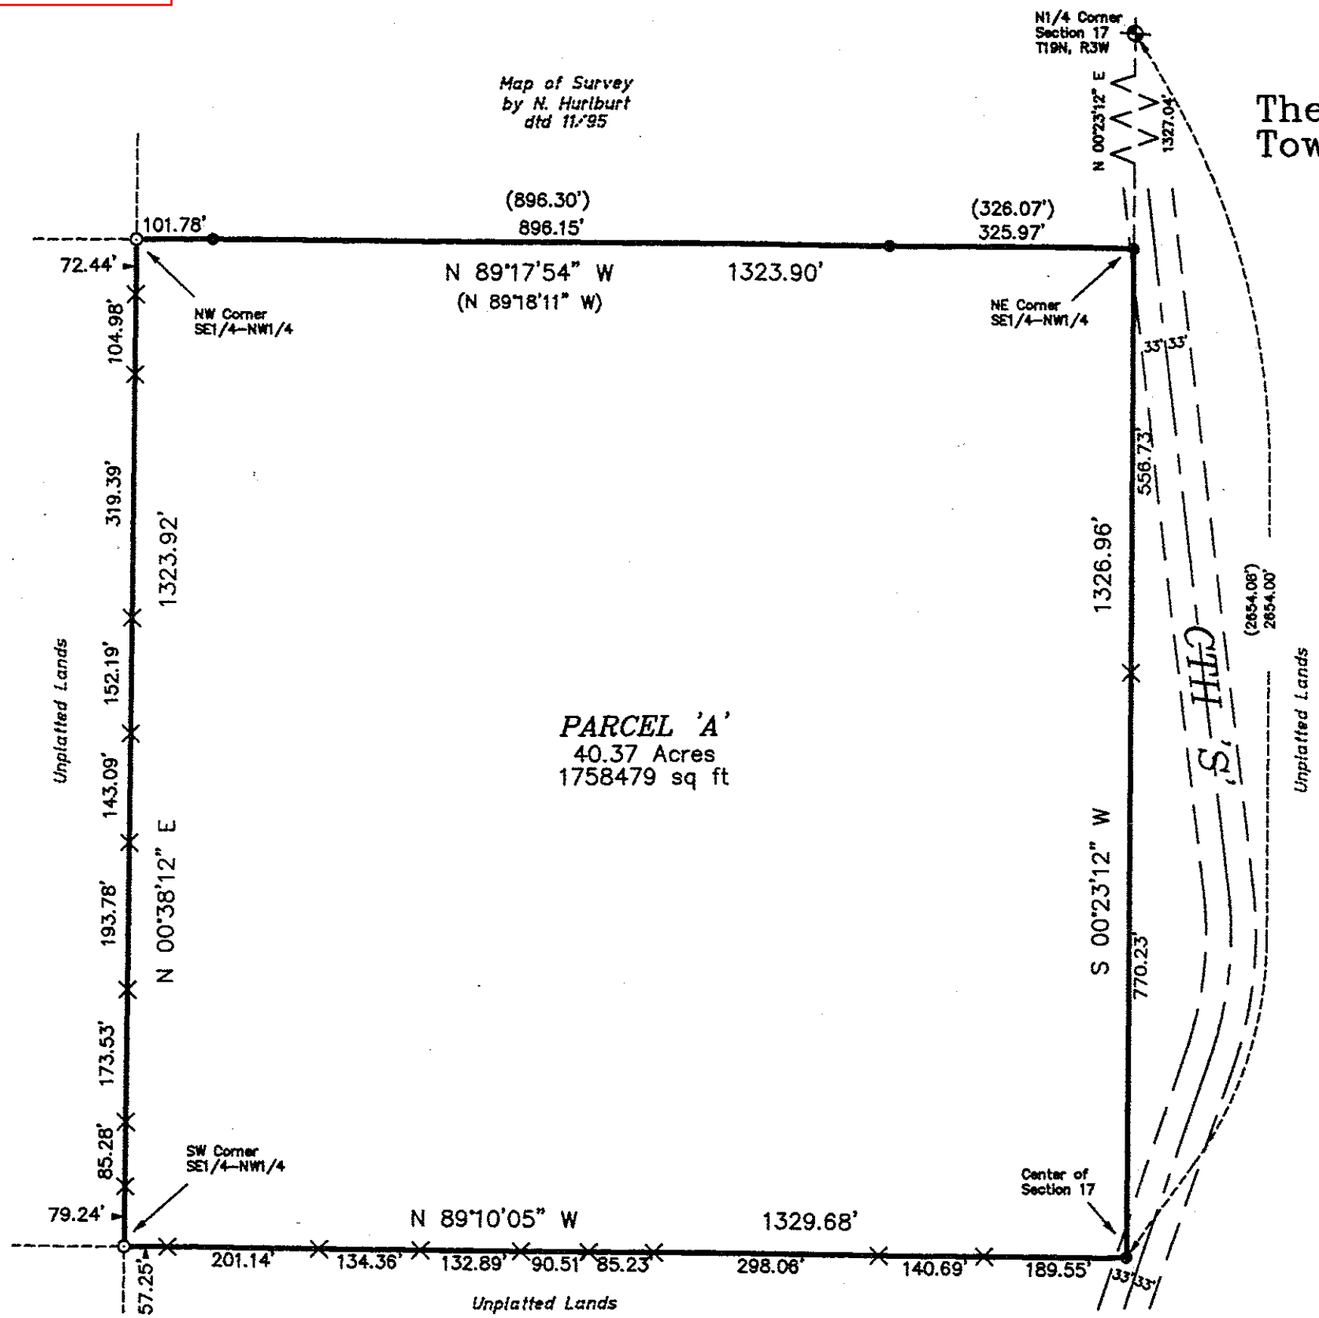

SURVEYOR'S CERTIFICATE

I, Stephen J Solberg, Registered Land Surveyor, hereby certify that this Survey is correct to the best of my knowledge and belief.

WISCONSIN
STEPHEN J. SOLBERG
S-1846
LA CROSSE
WIS
LAND SURVEYOR
5-24-05

Stephen J Solberg RLS 1846
MAXWELL & ASSOCIATES
LAND SURVEYING
PO Box 213
Wilton, Wisconsin

Bearings are based on the East line of the NW1/4 of Section 17, recorded to bear S00°23'12"W

LEGEND

- ◐ = Found Harrison Monument
- ● = Found 3/4" Iron Rod
- ⊙ = Set 3/4" X 18" Iron Rod
- X = Set Fence Post – Point On Line
- ( ) = Recorded Data.

200 0 200 400
Scale: 1" = 200'

DRAWN BY: L. Johns	APPROVED BY: S. Solberg	REVISIONS	PROJECT	SHT. NAME	SHT. NO.
DATE: 24 May 2005	PROJ. NO. 05-05-03		Kevin McInnis		
DWG. NO.:	DWG.				

CSR 1902