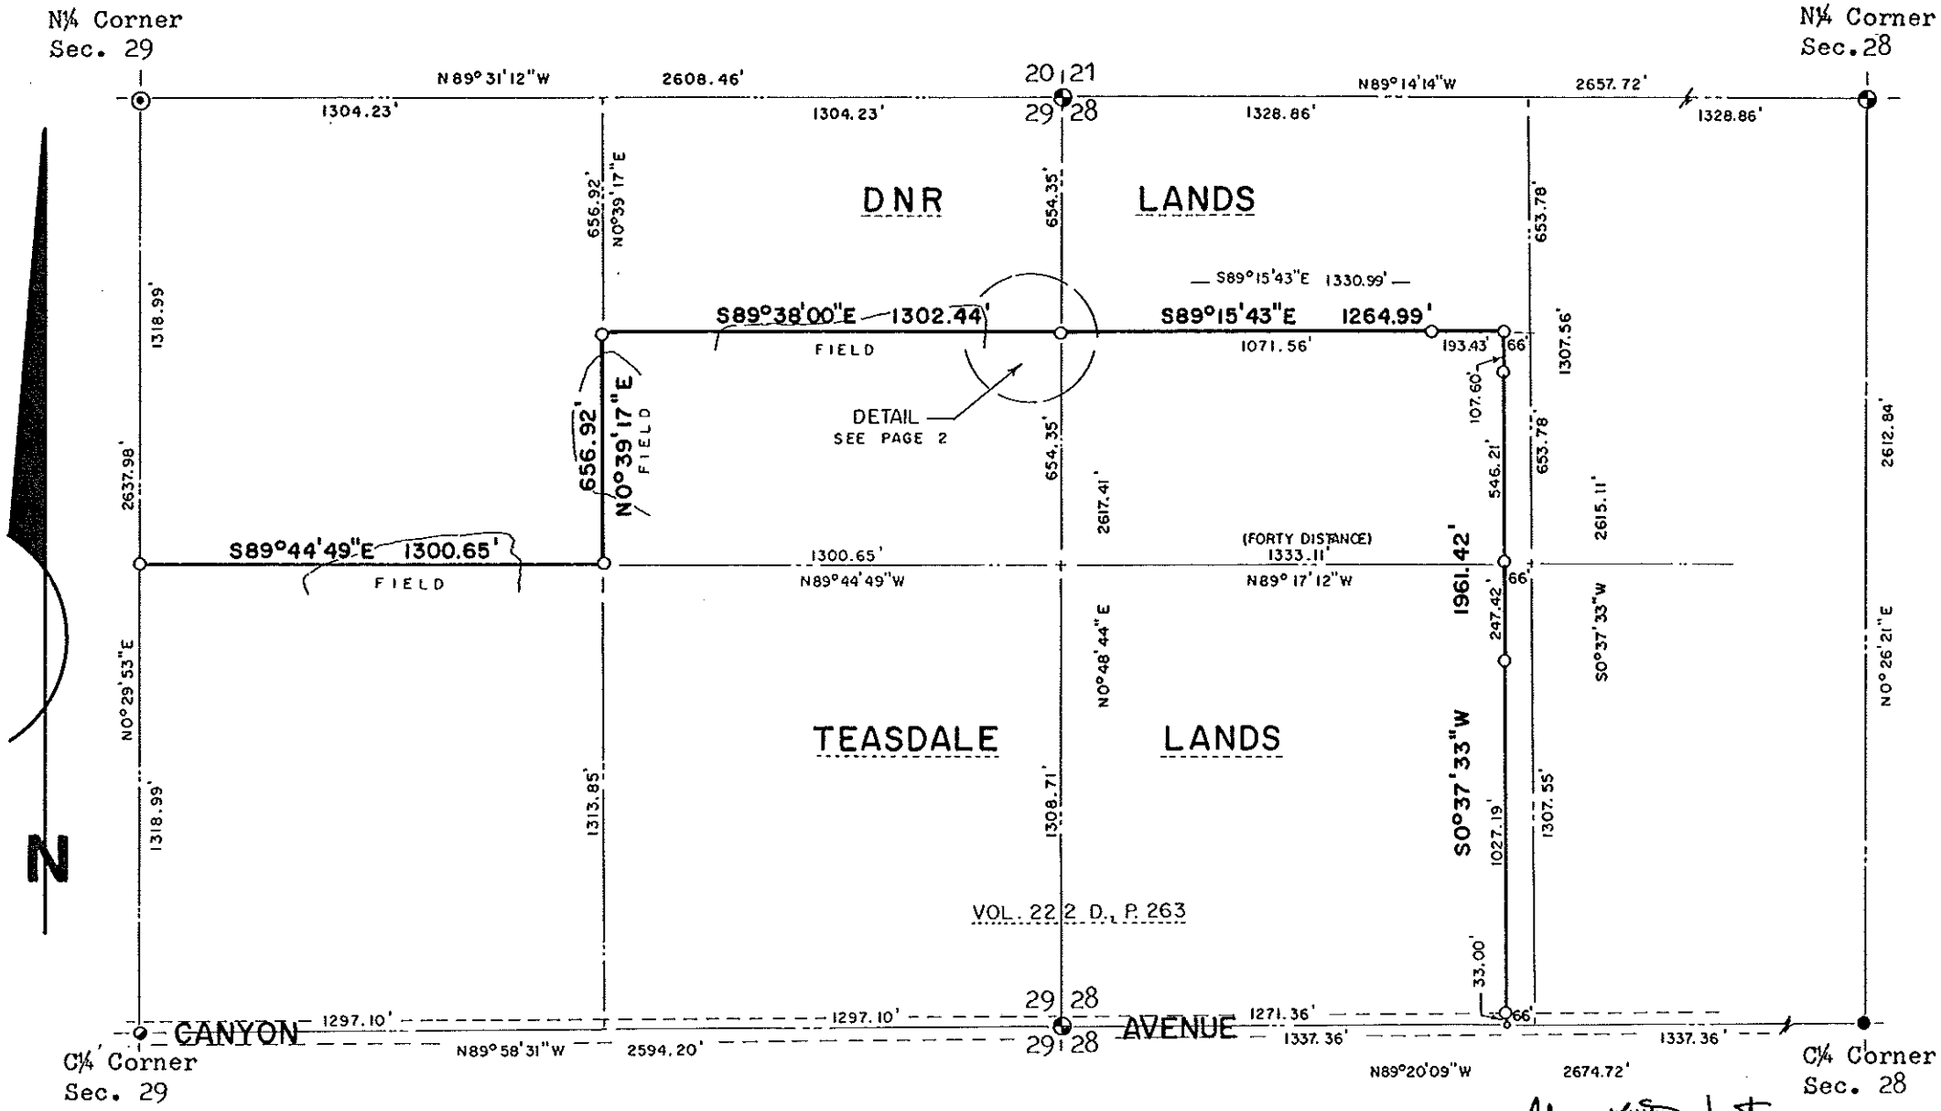

(PAGE 1 OF 2)

PLAT OF SURVEY

Located in the NW¼-NW¼ & SW¼-NW¼ of Sec. 28, SW¼-NE¼, SE¼-NE¼, & NE¼-NE¼ of Sec. 29, T19N-R4W, Town of Little Falls, Monroe County, Wisconsin.

Gary L. DeChant
WISCONSIN
GARY L. DECHANT
S-1744
CAMP DOUGLAS, WI
January 25, 2000
LAND SURVEYOR

CSR 1965

SURVEYOR'S CERTIFICATE:

I, Gary L. Dechant, being a duly qualified Surveyor, do hereby certify that by the order and under the direction of the Wisconsin Department of Natural Resources, I have surveyed and mapped the North and East lines of Vol. 222 D., P. 263, being in the NW¼-NW¼ and SW¼-NW¼ of Section 28 and in the SW¼-NE¼, SE¼-NE¼, and in the NE¼-NE¼ of Section 29, T19N-R4W, Town of Little Falls, Monroe County, Wisconsin, and that the within map is a true and correct representation of those lines and that I have fully complied with the provisions of Chapter 236 of the Wisconsin Statutes to the best of my knowledge and belief.

Gary L. Dechant 1-25-2000

DECHANT SURVEYING
17055 Hornet Road Camp Douglas, Wisconsin 54618
Ph. No. 608-427-3624

———— =line brushed and marked
⊙ =Existing 5/8" iron bar
⊕ =Existing Cast Iron County Monument
● =Existing 1¼" round iron bar
⊙ =Set 2"x3' round iron bar
∘ =Set mag nail
○ =Set 1"O.D. x24" iron pipe min. wt. 1.13 lbs./lin.ft.
—×—×— =Existing fence

Bearings referenced to the East line of the NE¼ of Section 29, ASSUMED to bear N0°48'44"E.

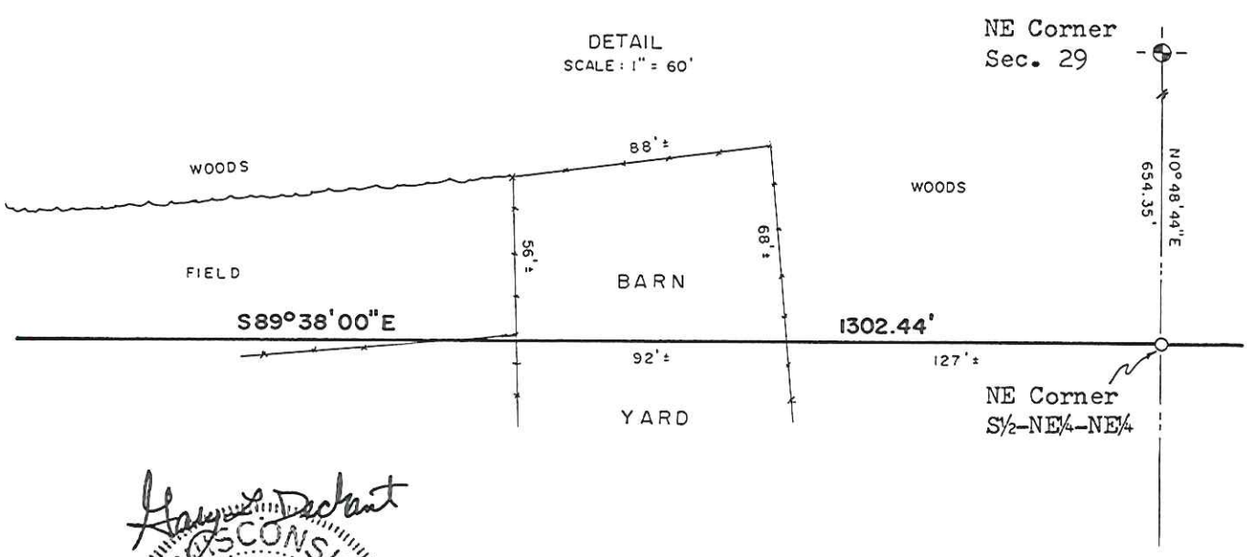

Gary L. Dechant
WISCONSIN
GARY L. DECHANT
S-1744
CAMP DOUGLAS, WI
LAND SURVEYOR
January 25, 2000

CSR 1965