Survey for Rex Washburne in Cataract, Sec 34-19-4W to locate the east and north lines of his tract of land, on Apr 10, 1931 being the old Creamery lot

A = North quarter corner, Marked by a gas pipe set by some previous surveyor 1/2 ft below surface. 38.9 ft Northeast to SW corner of house and 36.2 ft Ely to NW corner of Garage, about 2 Rods North of old Road fence on South side of Road

B = Set Ford Rear Axle housing Where I found bottom of an old Stake up 3" about 4 ft West of tree

C = Corner fence post of fence to North, 1326 feet East of B

D = Corner fence post of fence South

E = Corner fence post of fence South same to North is east of same a few feet.

F = Line Monument 780 feet South of A. Driv shaft housing

G = Line Monument South of H some distance, Distance to this not taken.

H = Corner 12.7 inches North of SE corner of Barn corner fence post is 7½ lks South of H.

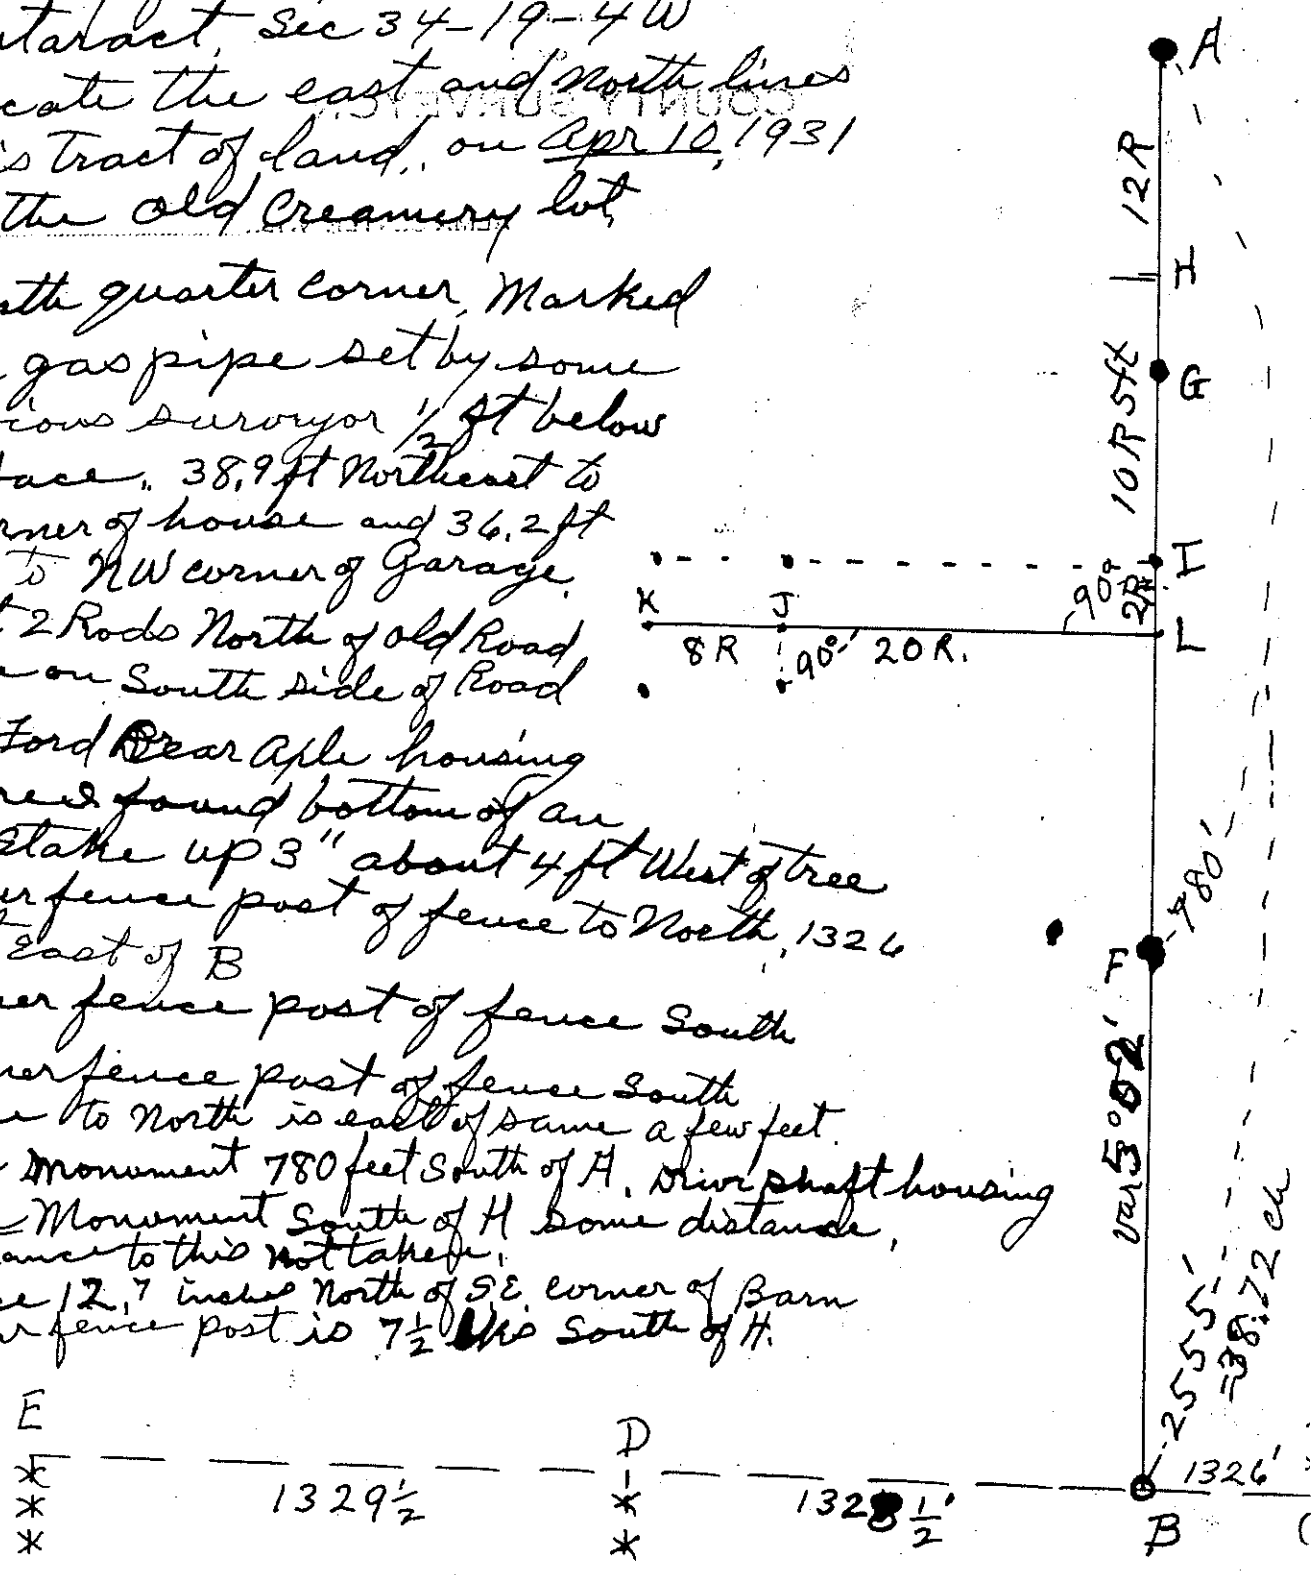

I = Ford Axle Spindle to front wheel at 10 Rods 5 feet South of H. Plat of Outlots gives distance as 2.37¾ chains. Plat Made in 1884 by W. Kenyon Deed given in 1883 gives 10R 5ft as distance N&S this equals 2.56¾ or 19 lks more than the plat. Ran line west at right angles 2 Rods South of

over

CSR 1973