T19N-R5W

Jostad Survey continued

SECTION RETRACEMENT

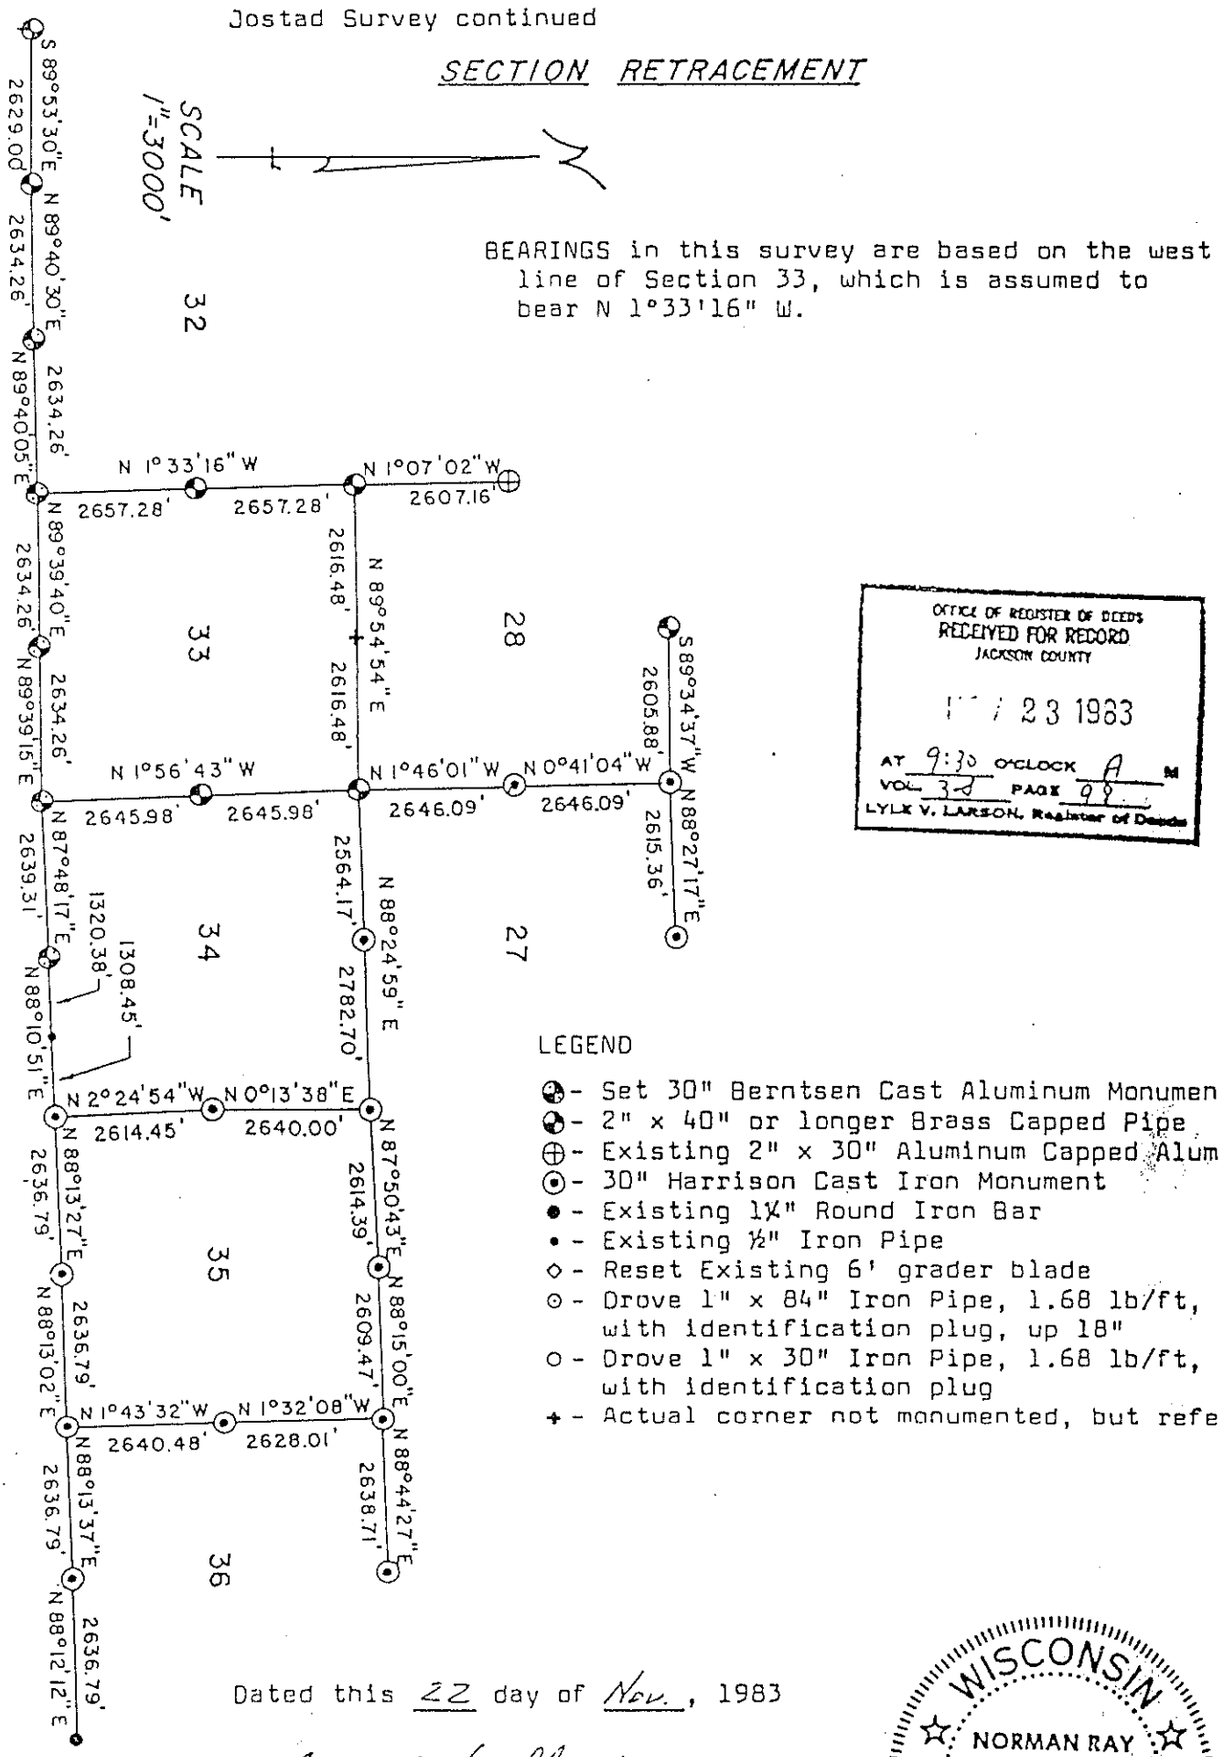

OFFICE OF REGISTER OF DEEDS
RECEIVED FOR RECORD
JACKSON COUNTY
[illegible] 23 1983
AT 9:30 O'CLOCK A M
VOL. 32 PAGE 98
LYLE V. LARSON, Register of Deeds

LEGEND

- Set 30" Berntsen Cast Aluminum Monument
- 2" x 40" or longer Brass Capped Pipe
- Existing 2" x 30" Aluminum Capped Alum. Pipe
- 30" Harrison Cast Iron Monument
- Existing 1¼" Round Iron Bar
- Existing ½" Iron Pipe
- Reset Existing 6' grader blade
- Drove 1" x 84" Iron Pipe, 1.68 lb/ft, with identification plug, up 18"
- Drove 1" x 30" Iron Pipe, 1.68 lb/ft, with identification plug
- Actual corner not monumented, but referenced

Dated this 22 day of Nov., 1983

Norman R. Hurlburt S-1104
Hurlburt Surveying & Engr., Inc.
Black River Falls, Wisconsin

WISCONSIN
NORMAN RAY HURLBURT
S-1104
BLACK RIVER FALLS, WIS.
LAND SURVEYOR

CSR 1996