CSR 2016

LINE SKETCH

Located in the SW¼-SE¼, Section 27, T18N, R1W,
Town of LaGrange, Monroe County, Wisconsin.

WISCONSIN
BRYAN H. MEYER
S-1712
TOMAH, WIS.
LAND SURVEYOR

SURVEYOR'S NOTE:

The legal description contained in Vol. 357 Rec., Page 728 is in error. The lines surveyed and shown hereon appear to be the intent of the conveyance. Consult your attorney or title person relative to correcting this legal description.

SURVEYOR'S CERTIFICATE:

I, Bryan H. Meyer, being a duly qualified surveyor, do hereby certify that by the order and under the direction of Scott Nelson, I have located and marked the West and North lines of lands as described in Vol. 357 Rec., Page 728 and a portion of the West line of lands shown and described in Vol. 11 CSM, page 103 and that the within map is a true and correct representation of the lines surveyed, to the best of my knowledge and belief.

Bryan H. Meyer, Registered Land Surveyor
H. A. Sime and Associates
P. O. Box 50, Tomah, WI 54660
608-372-5392

Dated this 30th day of May, 2008,
at Tomah, Wisconsin.

The bearings shown on this map are referenced to Vol. 6 CSM, page 128 on which the North-South 1/4 line of Section 27 is shown to bear S0°48'11"E.

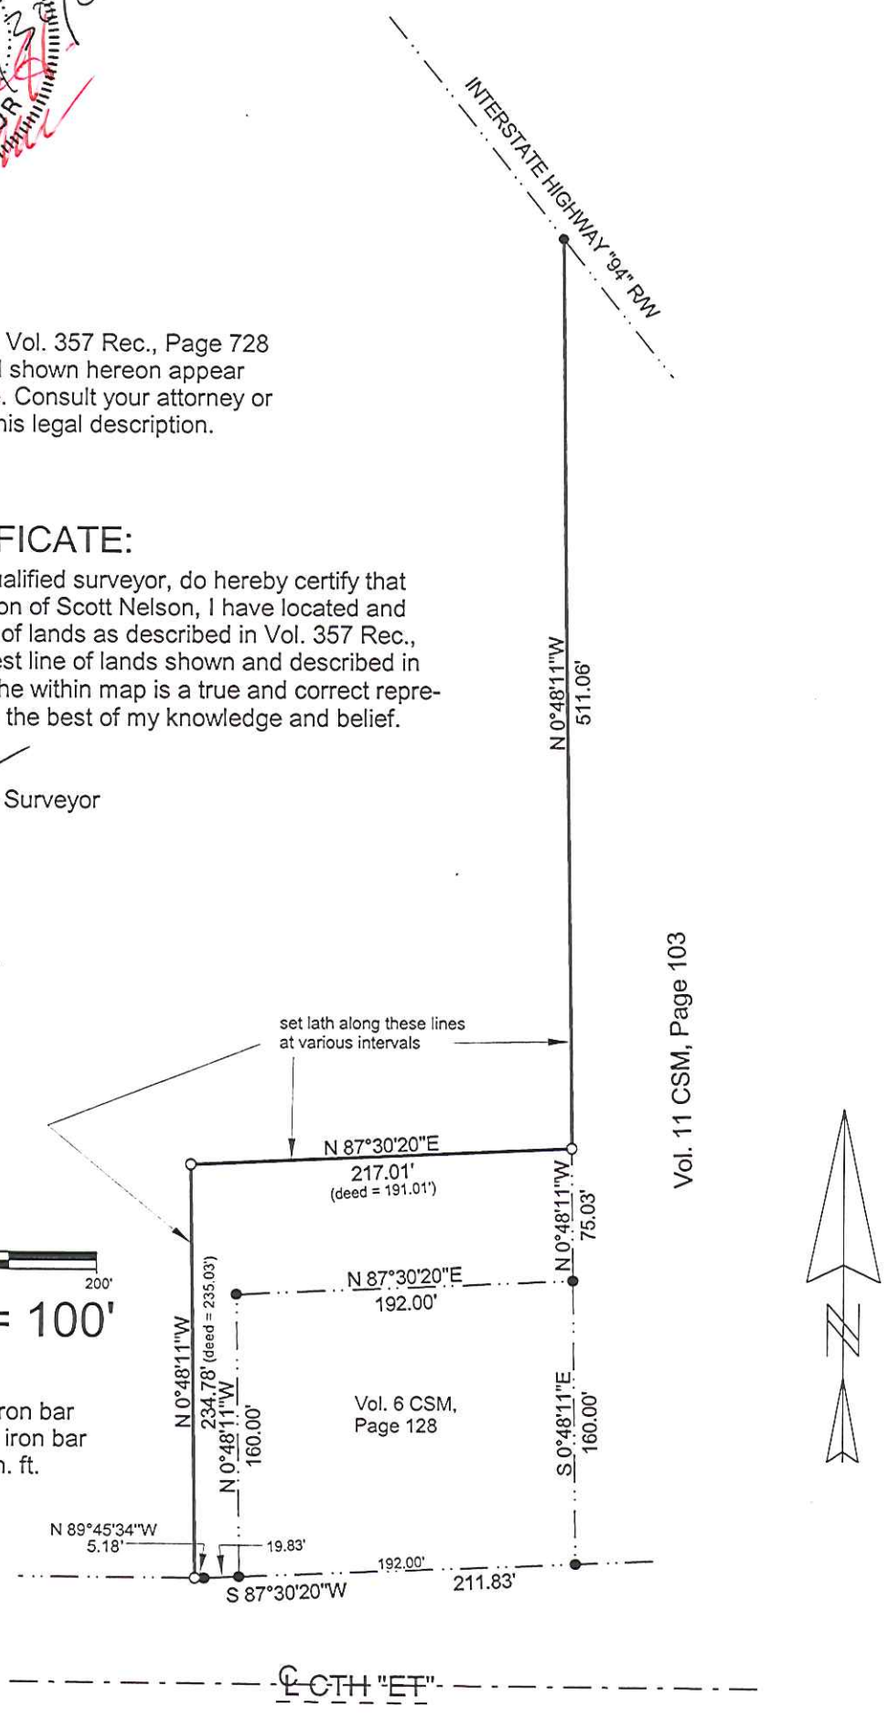

0' 50' 100' 200'

SCALE: 1" = 100'

● = Existing 3/4" round iron bar
○ = Set 3/4" x 18" round iron bar weighing 1.50 lbs./lin. ft.

CSR 2016