CSR 2027

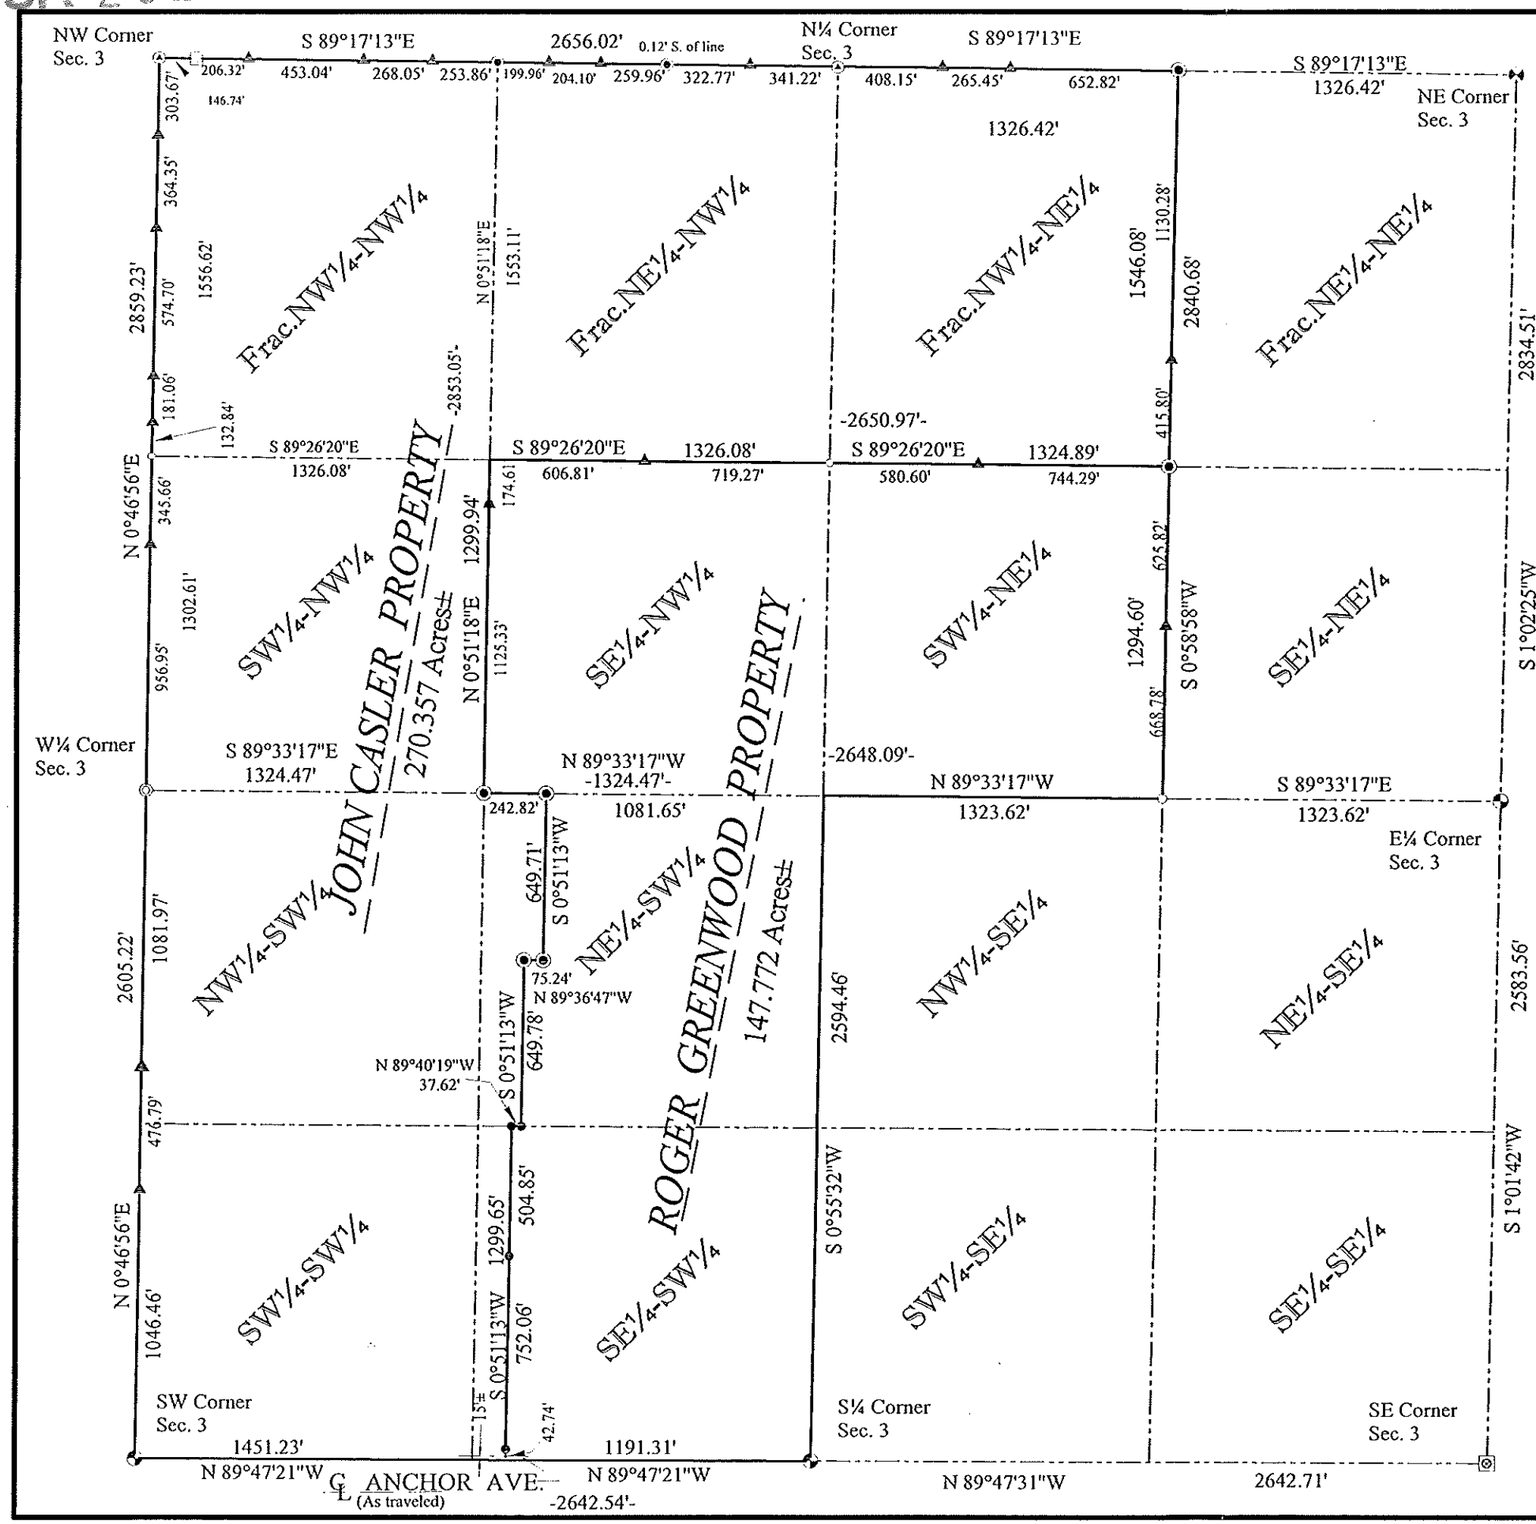

Scale: 1" = 600'

The West line of the SW¼ of Section 3 is ASSUMED to bear N0°46'56"E.

- = Existing Harrison Monument
- = Existing Slim Line Harrison Monument
- = Existing 2½" Iron Pipe
- = Existing 2" Capped Iron Pipe
- = Existing 1" Iron Pipe
- • = Existing 3/4" Iron Bar
- ○ = Set 3/4" Iron Bar
- ▲ = Set Wood Lath

SURVEYOR'S CERTIFICATE

I, Garold A. Sime, being a duly qualified Surveyor, do hereby certify that by the order and under the direction of Mr. John Casler and Mr. Roger Greenwood, I have surveyed and mapped the property shown hereon and that the within map is a true and correct representation of the lands surveyed and that I have fully complied with the provisions of Chapter AE 7 of the Wisconsin Administrative Code to the best of my knowledge and belief.

Garold A. Sime

Garold A. Sime, Registered Land Surveyor S-1261
H. A. Sime & Associates
P. O. Box 50
Tomah, WI 54660
Phone: 608 372-5392
Field Survey: 5-07-08 Map: 3-11-09

WISCONSIN GAROLD A. SIME S-1261 TOMAH, WIS. LAND SURVEYOR

PLAT OF SURVEY

Located in the W½-Frac. NE¼, Frac. NW¼ and the SW¼ of Section 3, T19N-R3W, Town of New Lyme, Monroe County, Wisconsin.

File No. 4807

CSR 2027