CSR 2079
CSR 2079

Location Survey

Located In The S.W.1/4 Of Section 24, T.17N., R.4W.,
City Of Sparta, Monroe County, Wisconsin.

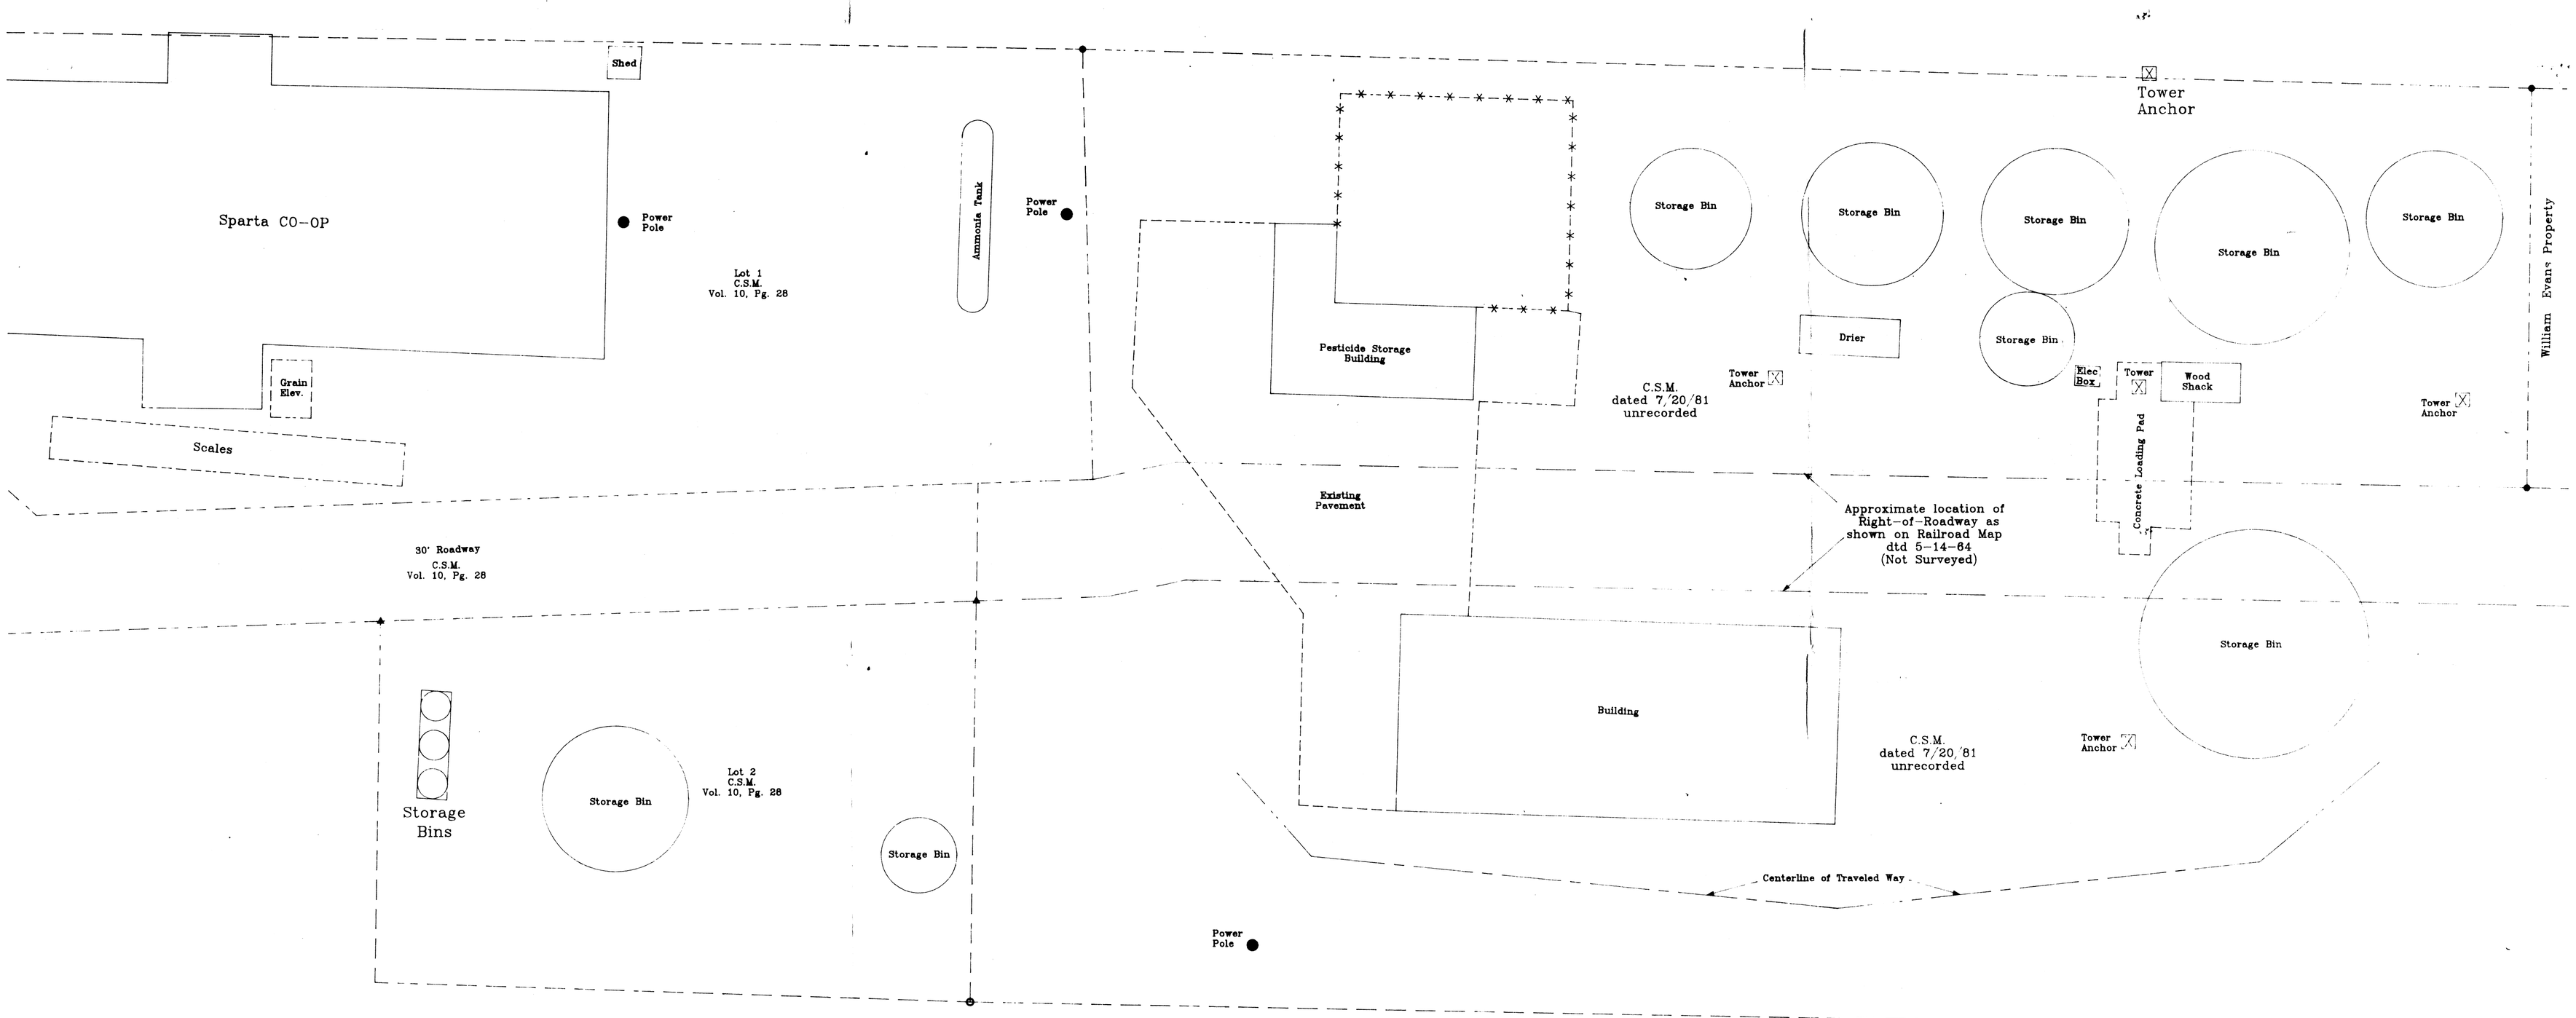

Bearings are based on Certified Survey Map Volume 10, Page 28.

LEGEND
○ = Found 1" Pinch Top Iron Pipe
▲ = Found 3/4" Iron Pipe
● = Found 3/4" Iron Rod

20 0 20 40 60
Scale 1" = 20'

WISCONSIN RODNEY H. MAXWELL S-2826 LAND SURVEYOR
4/15/99

SURVEYOR'S CERTIFICATE

I, Rodney H. Maxwell, Registered Land Surveyor, hereby certify that this Location Survey is correct to the best of my knowledge and belief.

Rodney H. Maxwell

Rodney H. Maxwell
MAXWELL SURVEYING
7457 Highway 16, Suite C
Sparta, Wisconsin

CSR 2079