PLAT OF SURVEY

POINTS ON LINE BASED ON SECTION SUBDIVISION OF SECTION 18; AND THE SOUTH LINE OF THE SOUTHWEST QUARTER OF SECTION 17; ALL IN TOWNSHIP 18 NORTH, RANGE 4 WEST, LITTLE FALLS TOWNSHIP, MONROE COUNTY WISCONSIN

CSR 2172

PERFORMED FOR:
DAVE EVENSON
1010 SECOND AVE. SW.
ONALASKA, WI 54650

PERFORMED BY:
LA CROSSE ENGINEERING
& SURVEYING CO., INC.
1212 S. 3RD ST.
LA CROSSE, WI 54601

I HEREBY CERTIFY THIS SURVEY IS CORRECT TO THE BEST OF MY KNOWLEDGE AND BELIEF.

K. DON PEDERSON, RLS 894
LA CROSSE ENGINEERING & SURVEYING CO., INC.

6/23/11

WISCONSIN
K. DON PEDERSON
S-894
LA CROSSE, WI
LAND SURVEYOR

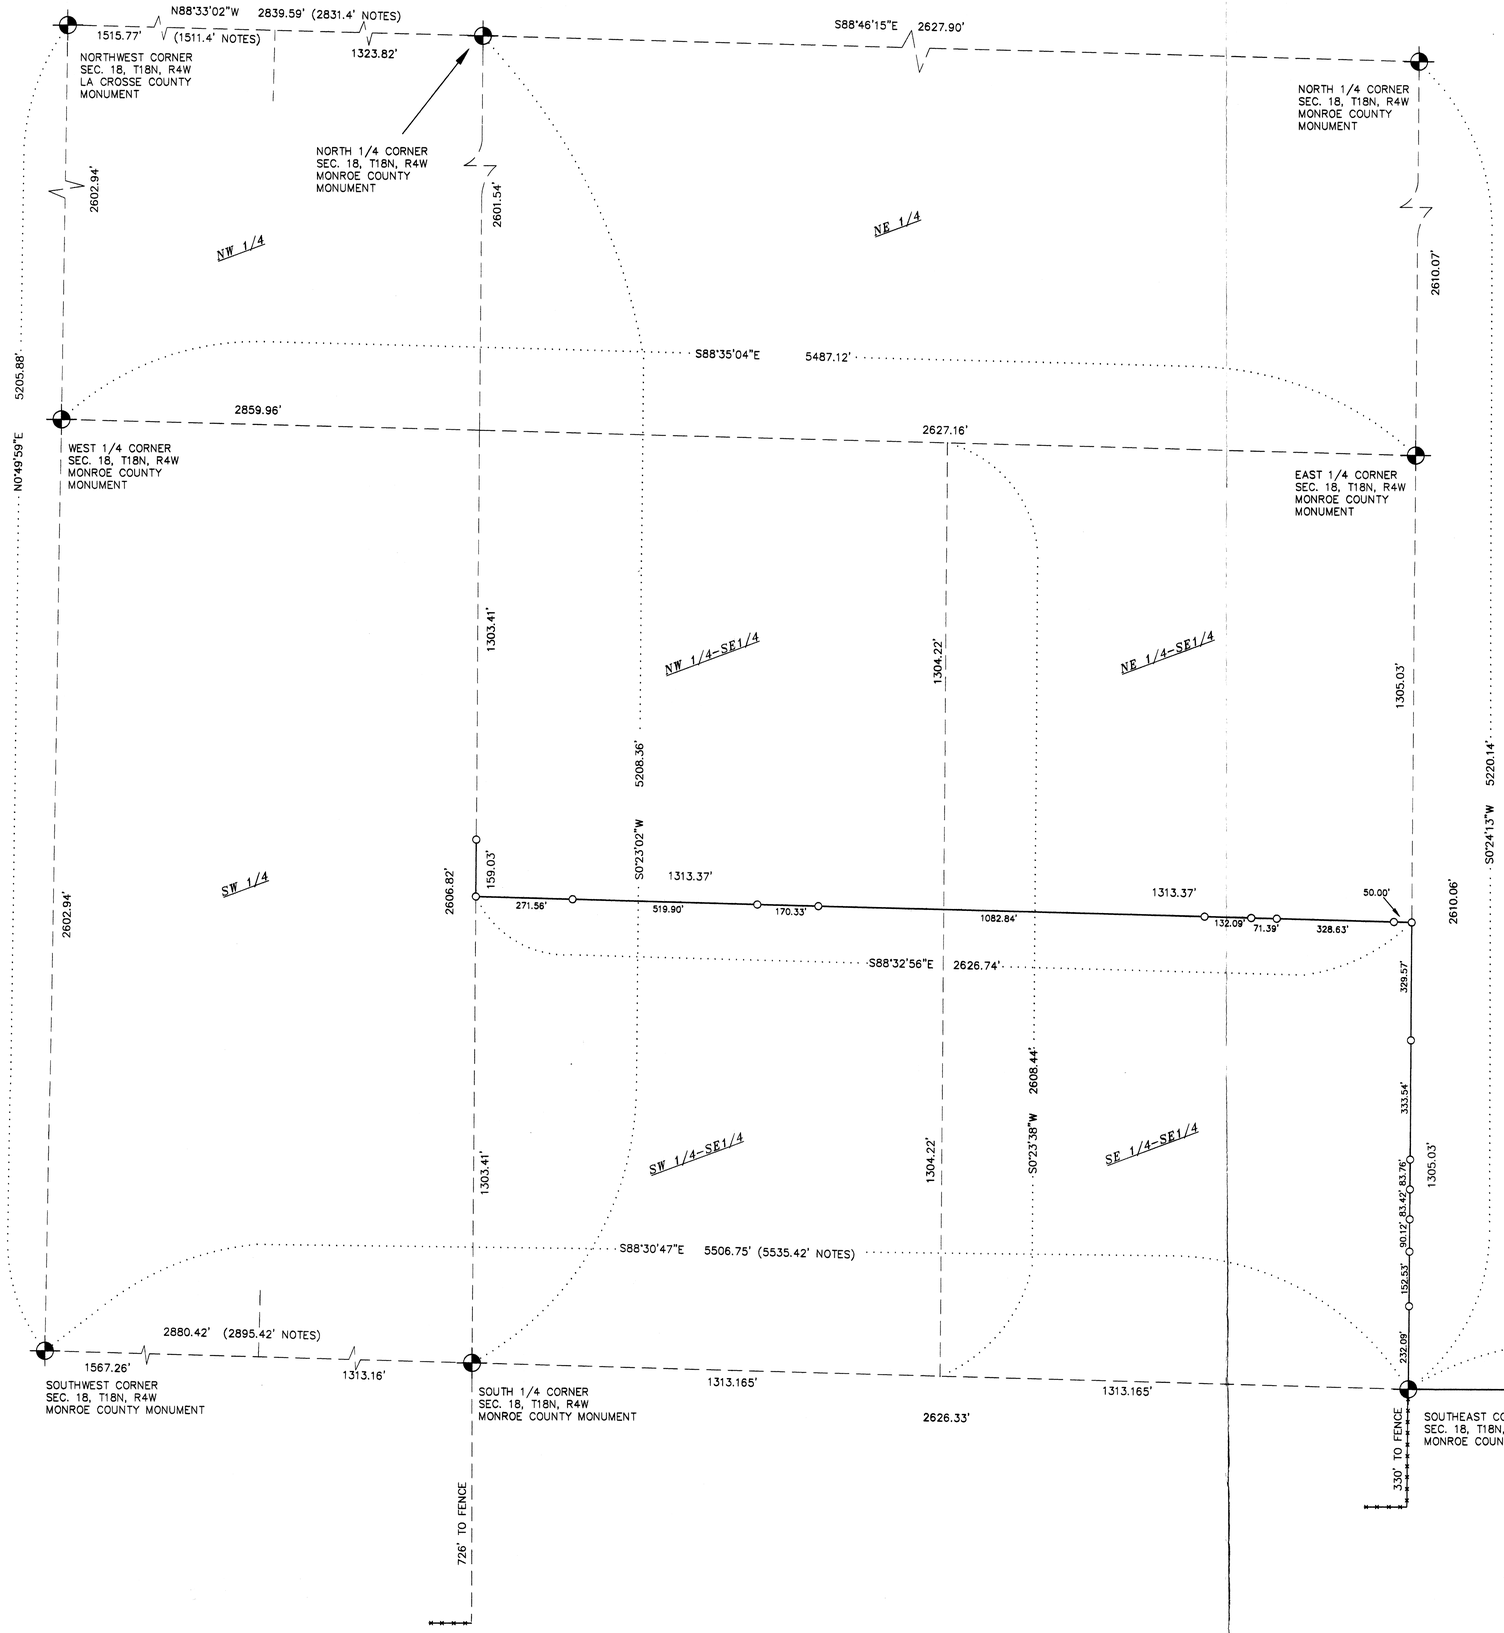

CSR 2172

CSR 2172