CSR 2194

CSR 2194

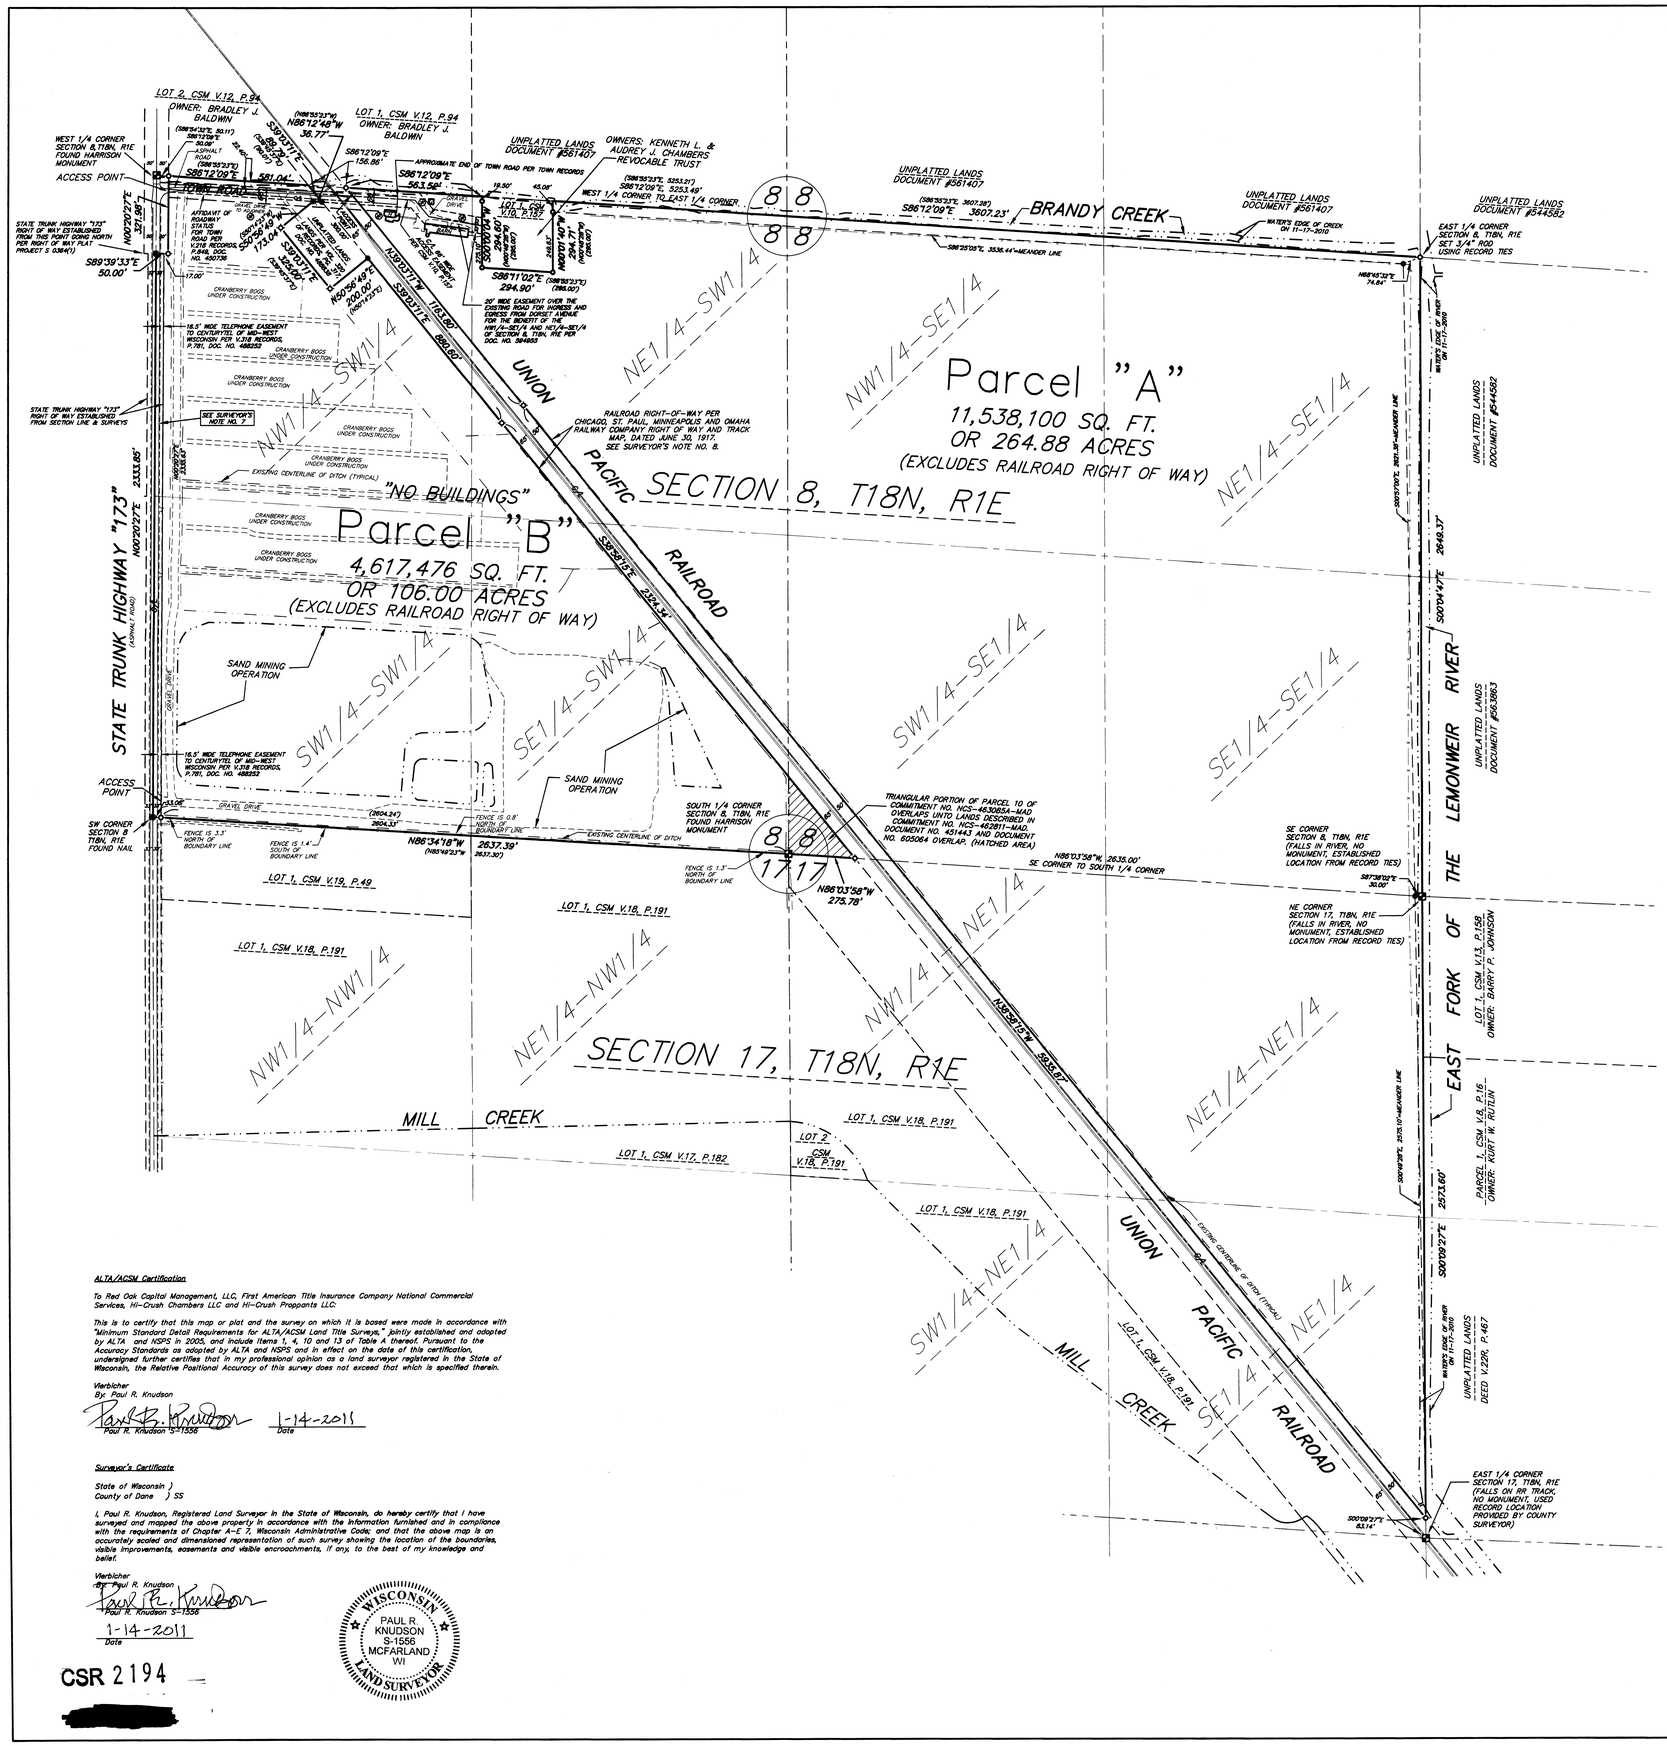
LOT 2, CSM V.12, P.94
OWNER: BRADLEY J. BALDWIN
LOT 1, CSM V.12, P.94
OWNER: BRADLEY J. BALDWIN
UNPLATTED LANDS DOCUMENT #561407
OWNERS: KENNETH L. & AUDREY J. CHAMBERS REVOCABLE TRUST
UNPLATTED LANDS DOCUMENT #544582
WEST 1/4 CORNER SECTION 8, T18N, R1E FOUND HARRISON MONUMENT
ACCESS POINT
TOWNE ROAD
STATE TRUNK HIGHWAY "173" (ASPHALT ROAD)
STATE TRUNK HIGHWAY "173" RIGHT OF WAY ESTABLISHED FROM THIS POINT GOING NORTH PER RIGHT OF WAY PLAT PROJECT 3 0384(1)
BRANDY CREEK
EAST 1/4 CORNER SECTION 8, T18N, R1E SET 3/4" ROD USING RECORD TIES
WATER'S EDGE OF CREEK ON 11-17-2010
APPROXIMATE END OF TOWN ROAD PER TOWN RECORDS
WEST 1/4 CORNER TO EAST 1/4 CORNER
S86°12'09"E 3607.23'
S86°25'15"E, 3536.44'±MEANDER LINE
N89°46'32"E 74.84'
20' WIDE EASEMENT OVER THE EXISTING ROAD FOR INGRESS AND EGRESS FROM DORSET AVENUE FOR THE BENEFIT OF THE NW1/4-SE1/4 AND NE1/4-SE1/4 OF SECTION 8, T18N, R1E PER DOC. NO. 594955
16.5' WIDE TELEPHONE EASEMENT TO CENTURYTEL OF MID-WEST WISCONSIN PER V.318 RECORDS, P.781, DOC. NO. 488252
CRANBERRY BOGS UNDER CONSTRUCTION
EXISTING CENTERLINE OF DITCH (TYPICAL)
SEE SURVEYOR'S NOTE NO. 7
RAILROAD RIGHT-OF-WAY PER CHICAGO, ST. PAUL, MINNEAPOLIS AND OMAHA RAILWAY COMPANY RIGHT OF WAY AND TRACK MAP, DATED JUNE 30, 1917. SEE SURVEYOR'S NOTE NO. 8.
"NO BUILDINGS"
Parcel "A"
11,538,100 SQ. FT.
OR 264.88 ACRES
(EXCLUDES RAILROAD RIGHT OF WAY)
Parcel "B"
4,617,476 SQ. FT.
OR 106.00 ACRES
(EXCLUDES RAILROAD RIGHT OF WAY)
SECTION 8, T18N, R1E
SECTION 17, T18N, R1E
UNION PACIFIC RAILROAD
SAND MINING OPERATION
GRAVEL DRIVE
SOUTH 1/4 CORNER SECTION 8, T18N, R1E FOUND HARRISON MONUMENT
SW CORNER SECTION 8 T18N, R1E FOUND NAIL
TRIANGULAR PORTION OF PARCEL 10 OF COMMITMENT NO. NCS-462085A-MAD OVERLAPS INTO LANDS DESCRIBED IN COMMITMENT NO. NCS-462811-MAD, DOCUMENT NO. 451443 AND DOCUMENT NO. 605084 OVERLAP. (HATCHED AREA)
SE CORNER SECTION 8, T18N, R1E (FALLS IN RIVER, NO MONUMENT, ESTABLISHED LOCATION FROM RECORD TIES)
NE CORNER SECTION 17, T18N, R1E (FALLS IN RIVER, NO MONUMENT, ESTABLISHED LOCATION FROM RECORD TIES)
EAST 1/4 CORNER SECTION 17, T18N, R1E (FALLS ON RR TRACK, NO MONUMENT, USED RECORD LOCATION PROVIDED BY COUNTY SURVEYOR)
LOT 1, CSM V.13, P.158 OWNER: BARRY P. JOHNSON
PARCEL 1, CSM V.8, P.16 OWNER: KURT W. RUTLIN
UNPLATTED LANDS DOCUMENT #563863
UNPLATTED LANDS DEED V.229, P.467
LEMONWEIR RIVER
FORK OF
EAST
MILL CREEK
LOT 1, CSM V.18, P.191
LOT 1, CSM V.17, P.182
LOT 2 CSM V.18, P.191
NW1/4-NW1/4
NE1/4-NW1/4
NW1/4-SW1/4
NE1/4-SW1/4
SW1/4-SW1/4
SE1/4-SW1/4
NW1/4-SE1/4
NE1/4-SE1/4
SW1/4-SE1/4
SE1/4-SE1/4
SW1/4-NE1/4
NW1/4-NE1/4
NE1/4-NE1/4
SE1/4-NE1/4
N00°20'27"E 2331.85'
S00°01'47"E 2648.37'
S00°01'27"E 2571.60'
S00°01'27"E 83.14'
N86°03'58"W 275.78'
N86°34'18"W 2637.39'
S89°39'33"E 50.00'
S89°03'11"E 889.80'
S89°25'15"E 3536.44'
N58°58'49"E 200.00'
S86°12'09"E 581.04'
S86°12'09"E 156.86'
S86°12'09"E 56.3.54'
S86°12'09"E 3607.23'
N86°12'49"W 36.77'
N00°01'40"W 294.90'
S86°11'02"E 294.90'
N00°20'27"E 1321.85'
