CSR 2202

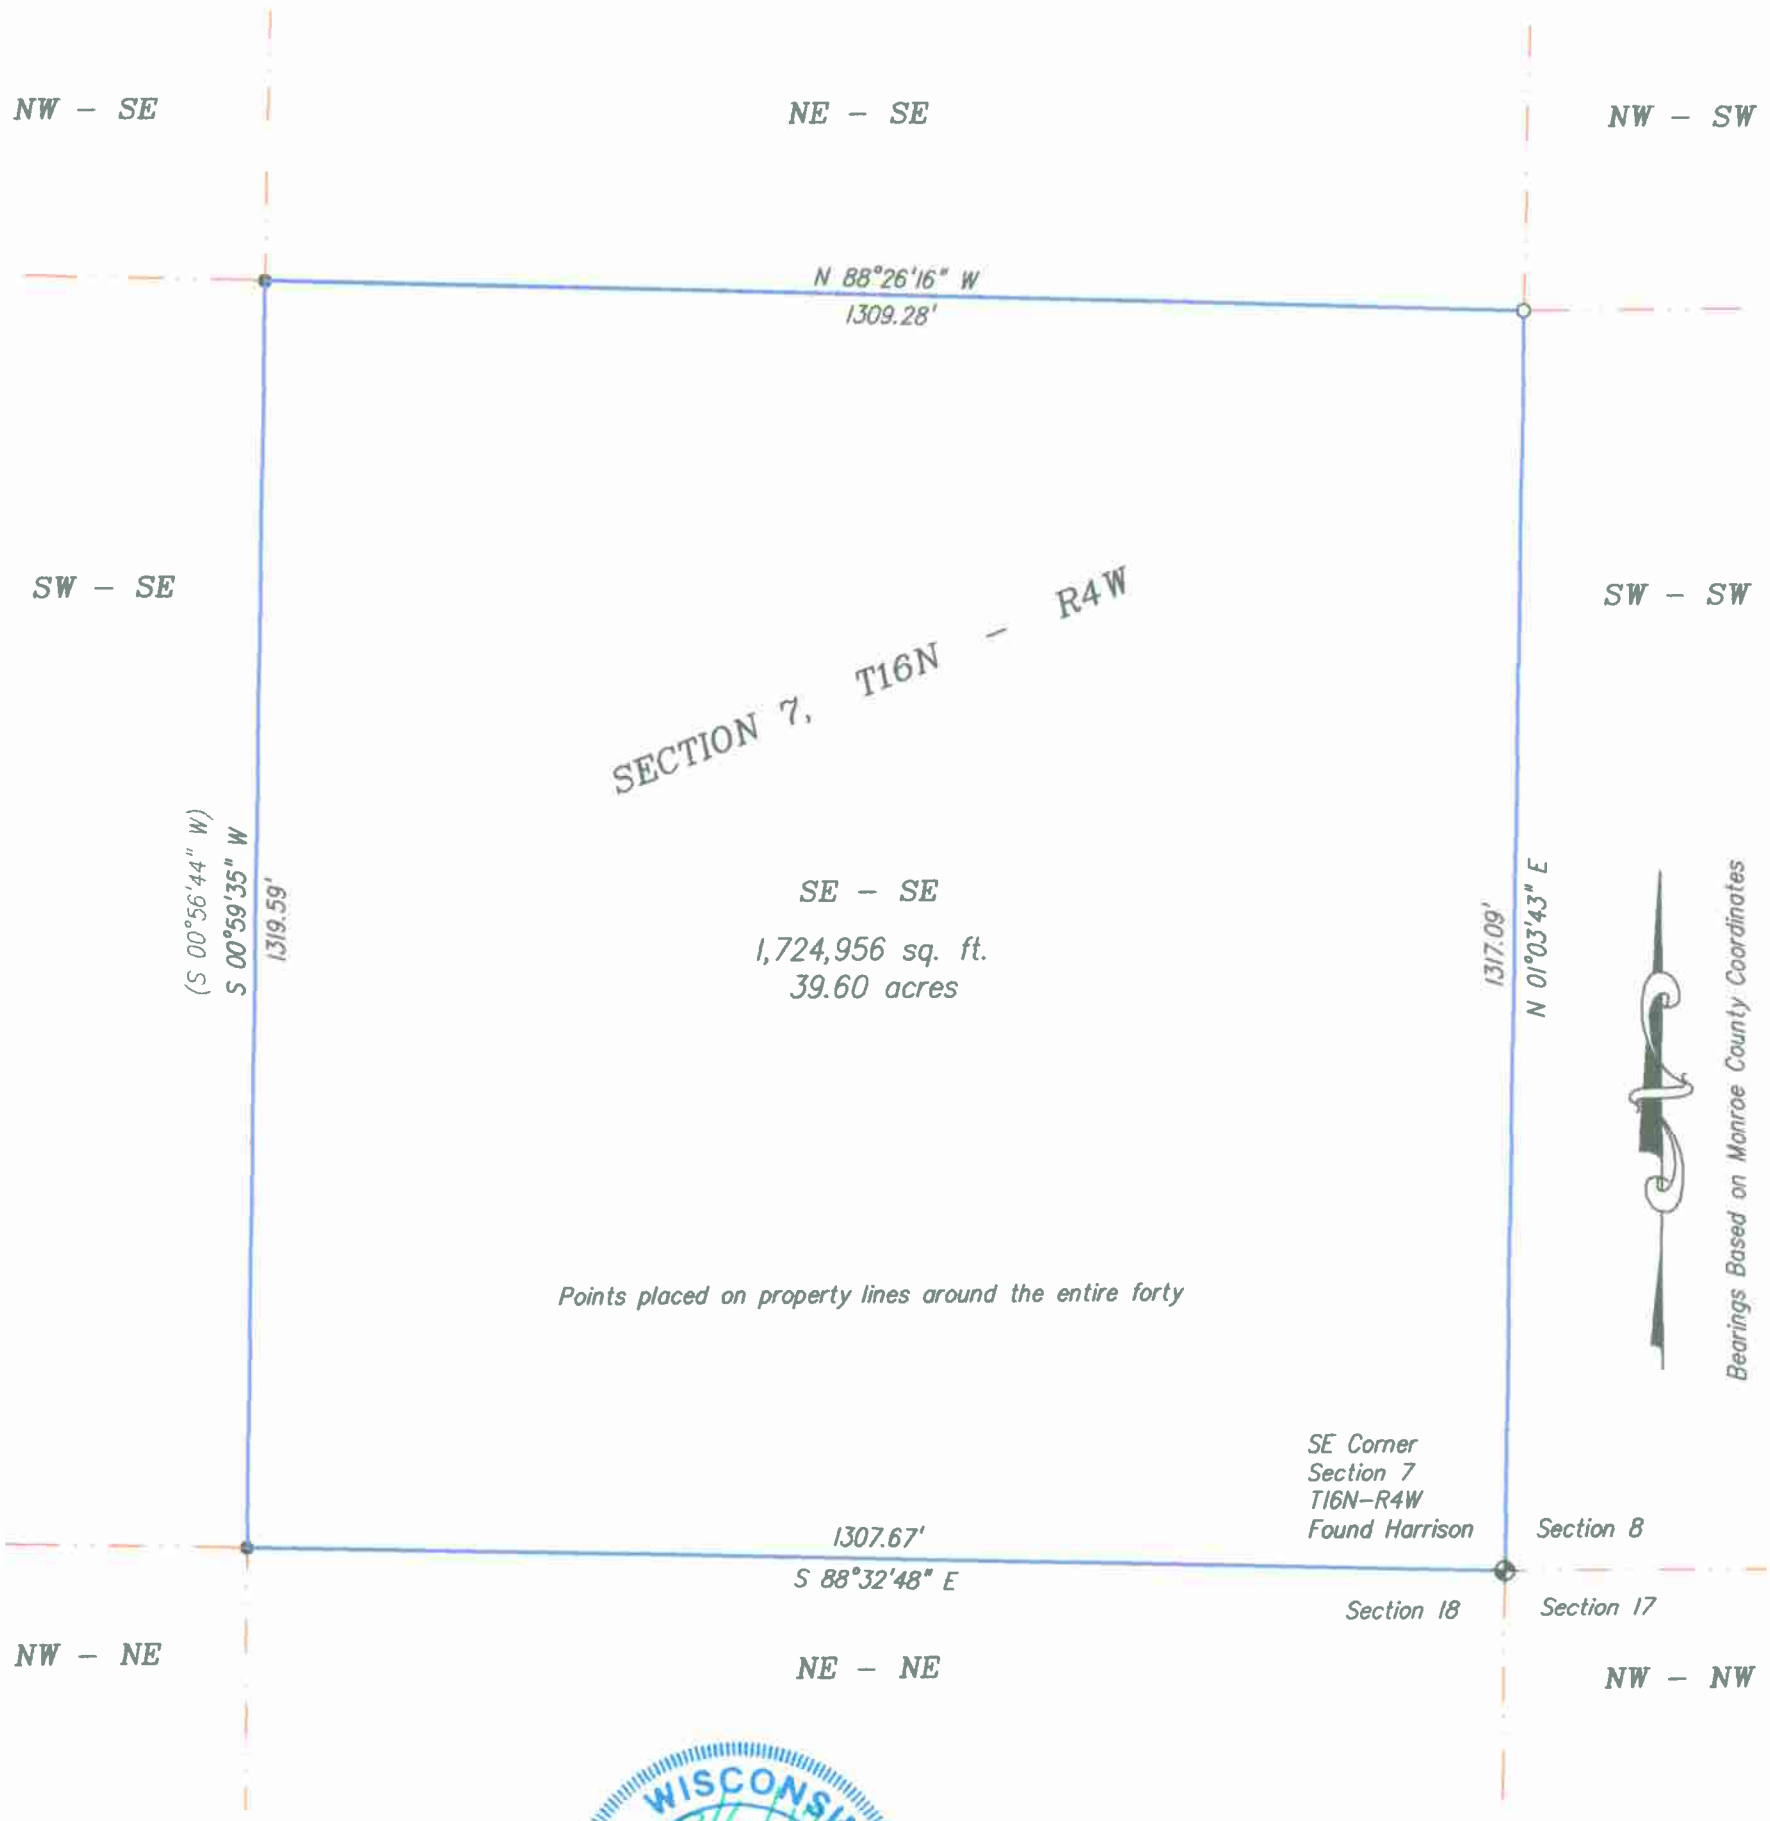

WISCONSIN
CHRISTOPHER W. FECHNER
S-2448
LA CROSSE, WISCONSIN
LAND SURVEYOR
3/6/12
REVISED

GRAPHIC SCALE

200 0 100 200 400

(In Feet)
1 inch = 200 ft.

LEGEND

- ● = Found 3/4" Iron bar (unless stated otherwise)
- ○ = Set 3/4" x 20" Iron rebar (1.50 lb/lin. ft.)
- ( ) = Recorded dimensions
- ⊕ = Found County marker
- ——— = Boundary of this survey
- —— – —— = Centerline
- —U—U— = Utility lines
- —x—x— = Fence line

SURVEYOR'S CERTIFICATE

I, Christopher W. Fechner, Registered Land Surveyor, hereby certify that the survey shown and represented above is accurate and true to the best of my knowledge and belief and that there are no visible encroachments other than those shown.

Christopher W. Fechner RLS 2448

SURVEY FOR
William Hesselberg

SE 1/4 of the SE 1/4
Section 7, T16N-R4W
Town of Leon, Monroe County, WI
Kale Road

DRAWN BY:	DATE:
CF	1/12/12
REVISED BY: CF	DATE: 3/6/12
SCALE: 1" = 200'	

SHEET 1 OF 1 | PROJECT NO.: S 3616A | FIELD CREW: TS RC

CRLS Coulee Region Land Surveyors
917 SOUTH 4TH STREET - P.O. BOX 1954
LA CROSSE, WISCONSIN 54601
PHONE (608) 784-1614 FAX (608) 784-1408
www.couleeregionlandsurveyors.com

CSR 2202