CSR 2282

SCALE: 1" = 50'

⊙ = EX. 3/4" IRON BAR
✚ = EX. CAST IRON HARRISON MONUMENT
○ = SET 3/4" x 24" RD. IRON BAR WEIGHING 1.50 LBS./LIN. FT.

The East line of the NE¼ of Section 25 is Assumed to bear North

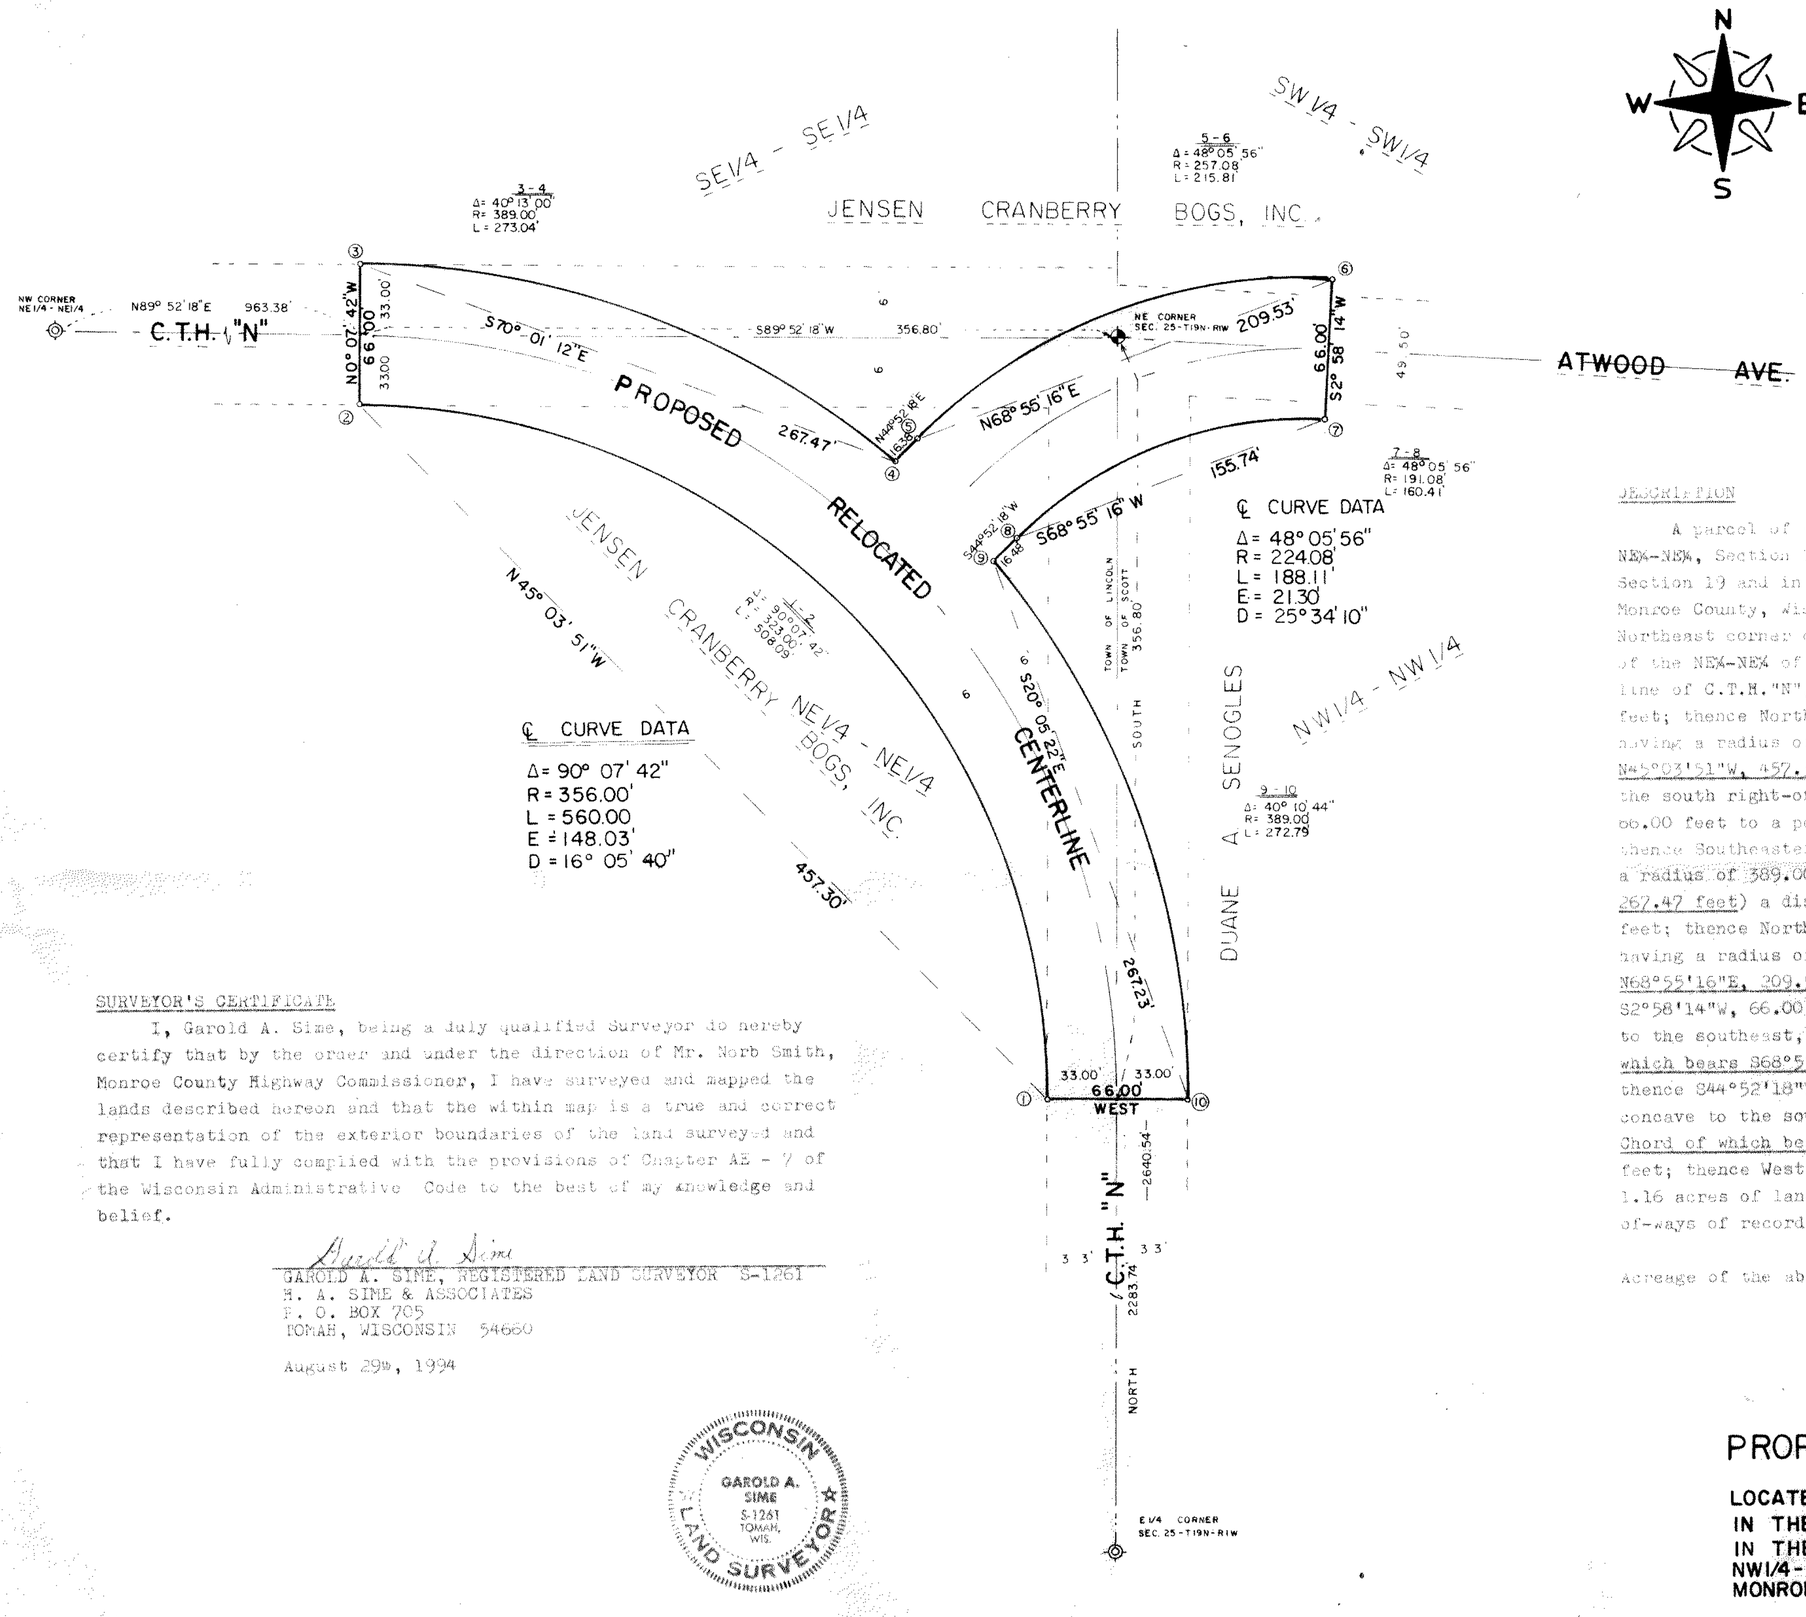

DESCRIPTION

A parcel of land located in the SE¼-SE¼, Section 24 and in the NE¼-NE¼, Section 25, T19N-R1W, Town of Lincoln and in the SW¼-SW¼, Section 19 and in the NW¼-NW¼, Section 30, T19N-R1E, Town of Scott, Monroe County, Wisconsin described as follows: Commencing at the Northeast corner of said Section 25; thence South along the east line of the NE¼-NE¼ of Section 25, 356.80 feet to a Point in the center-line of C.T.H."N", being the Point of Beginning; thence West, 33.00 feet; thence Northwesterly along a curve concave to the Southwest, having a radius of 323.00 feet (the Long Chord of which bears N45°03'51"W, 457.30 feet) a distance of 508.09 feet to a point on the south right-of-way line of said C.T.H."N"; thence N0°07'42"W, 66.00 feet to a point on the north right-of-way line of said C.T.H."N"; thence Southeasterly along a curve concave to the southwest, having a radius of 389.00 feet (the Long Chord of which bears S70°01'12"E, 267.47 feet) a distance of 273.04 feet; thence N44°52'18"E, 16.38 feet; thence Northeasterly along a curve concave to the southeast, having a radius of 257.08 feet (the Long Chord of with bears N68°55'16"E, 209.53 feet) a distance of 215.81 feet; thence S2°58'14"W, 66.00 feet; thence Southwesterly along a curve concave to the southeast, having a radius of 191.08 feet (the Long Chord of which bears S68°55'16"W, 155.74 feet) a distance of 160.41 feet; thence S44°52'18"W, 16.48 feet; thence Southeasterly along a curve concave to the southwest, having a radius of 389.00 feet (the Long Chord of which bears S20°05'22"E, 267.23 feet) a distance of 272.79 feet; thence West, 33.00 feet to the Point of Beginning. Containing 1.16 acres of land more or less. Subject to all easements and right-of-ways of record.

Acreage of the above described parcel in the:	SE¼-SE¼	=	0.08 acres
	NE¼-NE¼	=	0.85 acres
	NW¼-NW¼	=	0.17 acres
	SW¼-SW¼	=	0.06 acres

SURVEYOR'S CERTIFICATE

I, Garold A. Sime, being a duly qualified Surveyor do hereby certify that by the order and under the direction of Mr. Norb Smith, Monroe County Highway Commissioner, I have surveyed and mapped the lands described hereon and that the within map is a true and correct representation of the exterior boundaries of the land surveyed and that I have fully complied with the provisions of Chapter AE - 7 of the Wisconsin Administrative Code to the best of my knowledge and belief.

Garold A. Sime

GAROLD A. SIME, REGISTERED LAND SURVEYOR S-1261
G. A. SIME & ASSOCIATES
P. O. BOX 705
TOMAH, WISCONSIN 54660

August 29th, 1994

WISCONSIN GAROLD A. SIME S-1261 TOMAH, WIS. LAND SURVEYOR

PROPOSED RELOCATION OF C.T.H. "N"

LOCATED IN THE SE1/4-SE1/4, SECTION 24 AND IN THE NE1/4-NE1/4, SECTION 25, T19N-R1W, TOWN OF LINCOLN, IN THE SW1/4-SW1/4, SECTION 19 AND IN THE NW1/4-NW1/4, SECTION 30, T19N-R1E, TOWN OF SCOTT, MONROE COUNTY, WISCONSIN.

CSR 2282

4297