CSR 2295

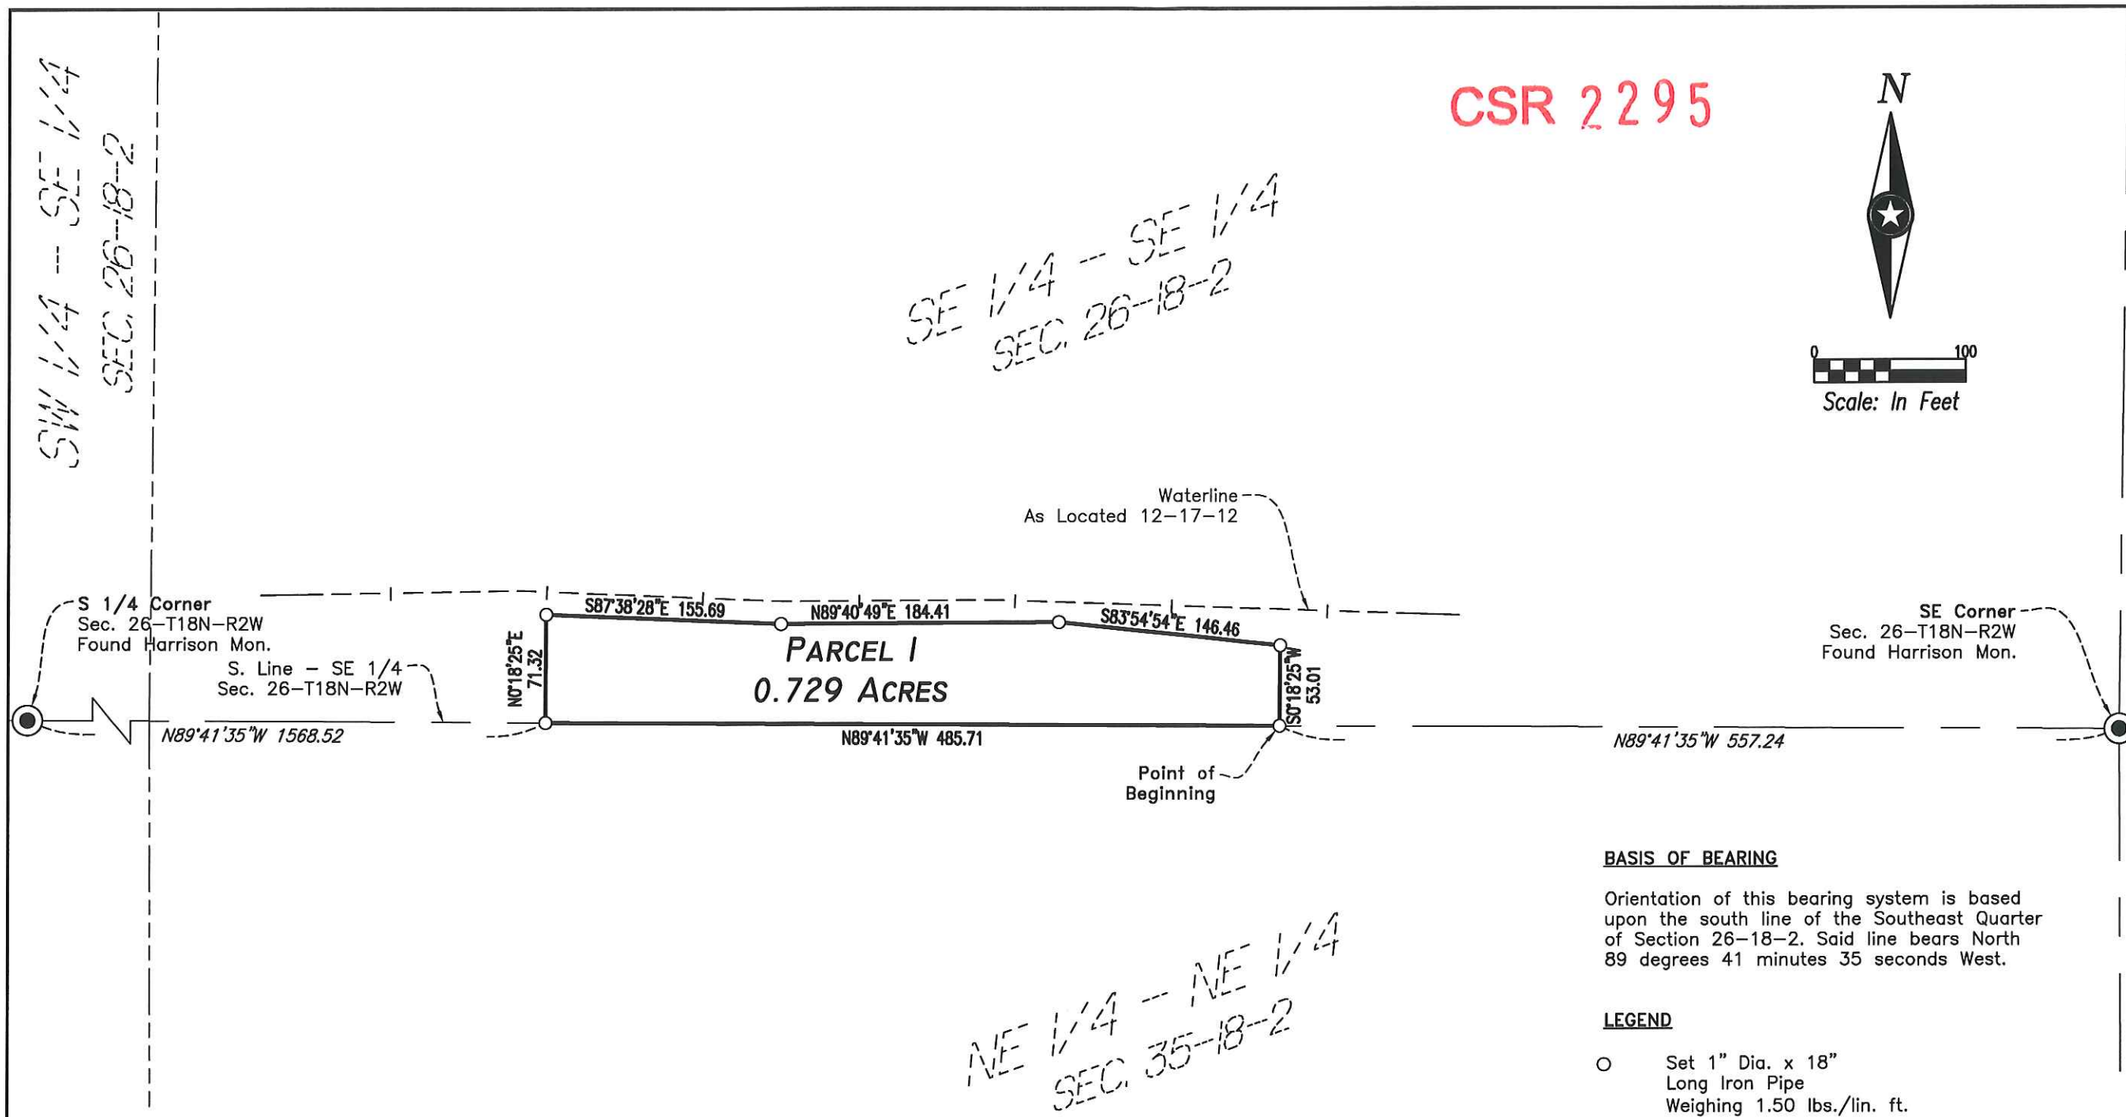

BASIS OF BEARING

Orientation of this bearing system is based upon the south line of the Southeast Quarter of Section 26-18-2. Said line bears North 89 degrees 41 minutes 35 seconds West.

LEGEND

O Set 1" Dia. x 18" Long Iron Pipe Weighing 1.50 lbs./lin. ft.

DESCRIPTION - PARCEL 1

A parcel of land located in the Southeast Quarter of the Southeast Quarter of Section 26, Township 18 North, Range 2 West, Town of Greenfield, Monroe County, Wisconsin, described as follows:

Commencing at the southeast corner of said Section 26; thence North 89 degrees 41 minutes 35 seconds West (assumed bearing) on the south line of said Southeast Quarter, 557.24 feet to the point of beginning; thence North 89 degrees 41 minutes 35 seconds West on said south line, 485.71 feet; thence North 00 degrees 18 minutes 25 seconds East, 71.32 feet; thence South 87 degrees 38 minutes 28 seconds East, 155.69 feet; thence North 89 degrees 40 minutes 49 seconds East, 184.41 feet; thence South 83 degrees 54 minutes 54 seconds East, 146.46 feet; thence South 00 degrees 18 minutes 25 seconds West, 53.01 feet to the point of beginning.

SURVEYOR'S CERTIFICATE:

I, Daniel L. Stueber, being a duly qualified Surveyor, do hereby certify that by the order and under the direction of Unimin Corporation, I have surveyed and mapped the property described and that the within map is a true and correct representation of the lands surveyed and that I have fully complies with the provisions of Chapter AE 7 of the Wisconsin Administrative Code to the best of my knowledge and belief.

Daniel L. Stueber, Registered Land Surveyor S-3003
I&S Group, Inc.
115 E. Hickory St. Suite 300
Mankato, MN 56001
Phone: 507-387-6651
Date July 16, 2013

WISCONSIN
DANIEL L. STUEBER
S-3003
Mankato, Mn
LAND SURVEYOR

I&S GROUP
One firm - start to finish™
ARCHITECTS • ENGINEERS • PLANNERS • LAND SURVEYORS • SCIENTISTS
Minnesota: Mankato • Faribault
Iowa: Storm Lake • Algona • Sac City
Wisconsin: La Crosse
Web: www.is-grp.com

THIS DOCUMENT IS THE PROPERTY OF I&S GROUP, INC. AND MAY NOT BE USED, COPIED OR DUPLICATED WITHOUT PRIOR WRITTEN CONSENT.

PROJECT

UNIMIN CORPORATION

Part of SE 1/4 - SE 1/4, Sec. 26-T18N-R2W, Monroe County, WI.

Revision Schedule

Mark	Date	Description

PROJECT NO.	11-13578
FILE NAME	13578 BREN PLAT OF SURVEY
DRAWN BY	KH
DESIGNED BY	
REVIEWED BY	
ISSUE DATE	6-24-13
CLIENT PROJECT NO.	

TITLE

PLAT OF SURVEY

SHEET

1 OF 1