IN SECTION 4 & SECTION 5

CSR 2327

PLAT OF SURVEY

LOCATED IN PART OF THE SW¼-SW¼ OF SECTION 4, AND THE SE¼-SE¼ OF SECTION 5, ALL IN TOWNSHIP 19 NORTH, RANGE 3 WEST, IN THE TOWN OF NEW LYME, MONROE COUNTY, WISCONSIN.

WISCONSIN GREGORY A. GOETZKA S-2171 BLACK RIVER FALLS, WI LAND SURVEYOR

Dated this 30 day of January, 2014

Gregory A. Goetzka, RLS-2171
Goetzka Land Surveying
W11072 Peterson Road
Black River Falls, Wisconsin 54615
(715) 284-3003

CLIENT:
TROY S. LAMBERT
19332 ARCADIA AVENUE,
WARRENS, WI 54666

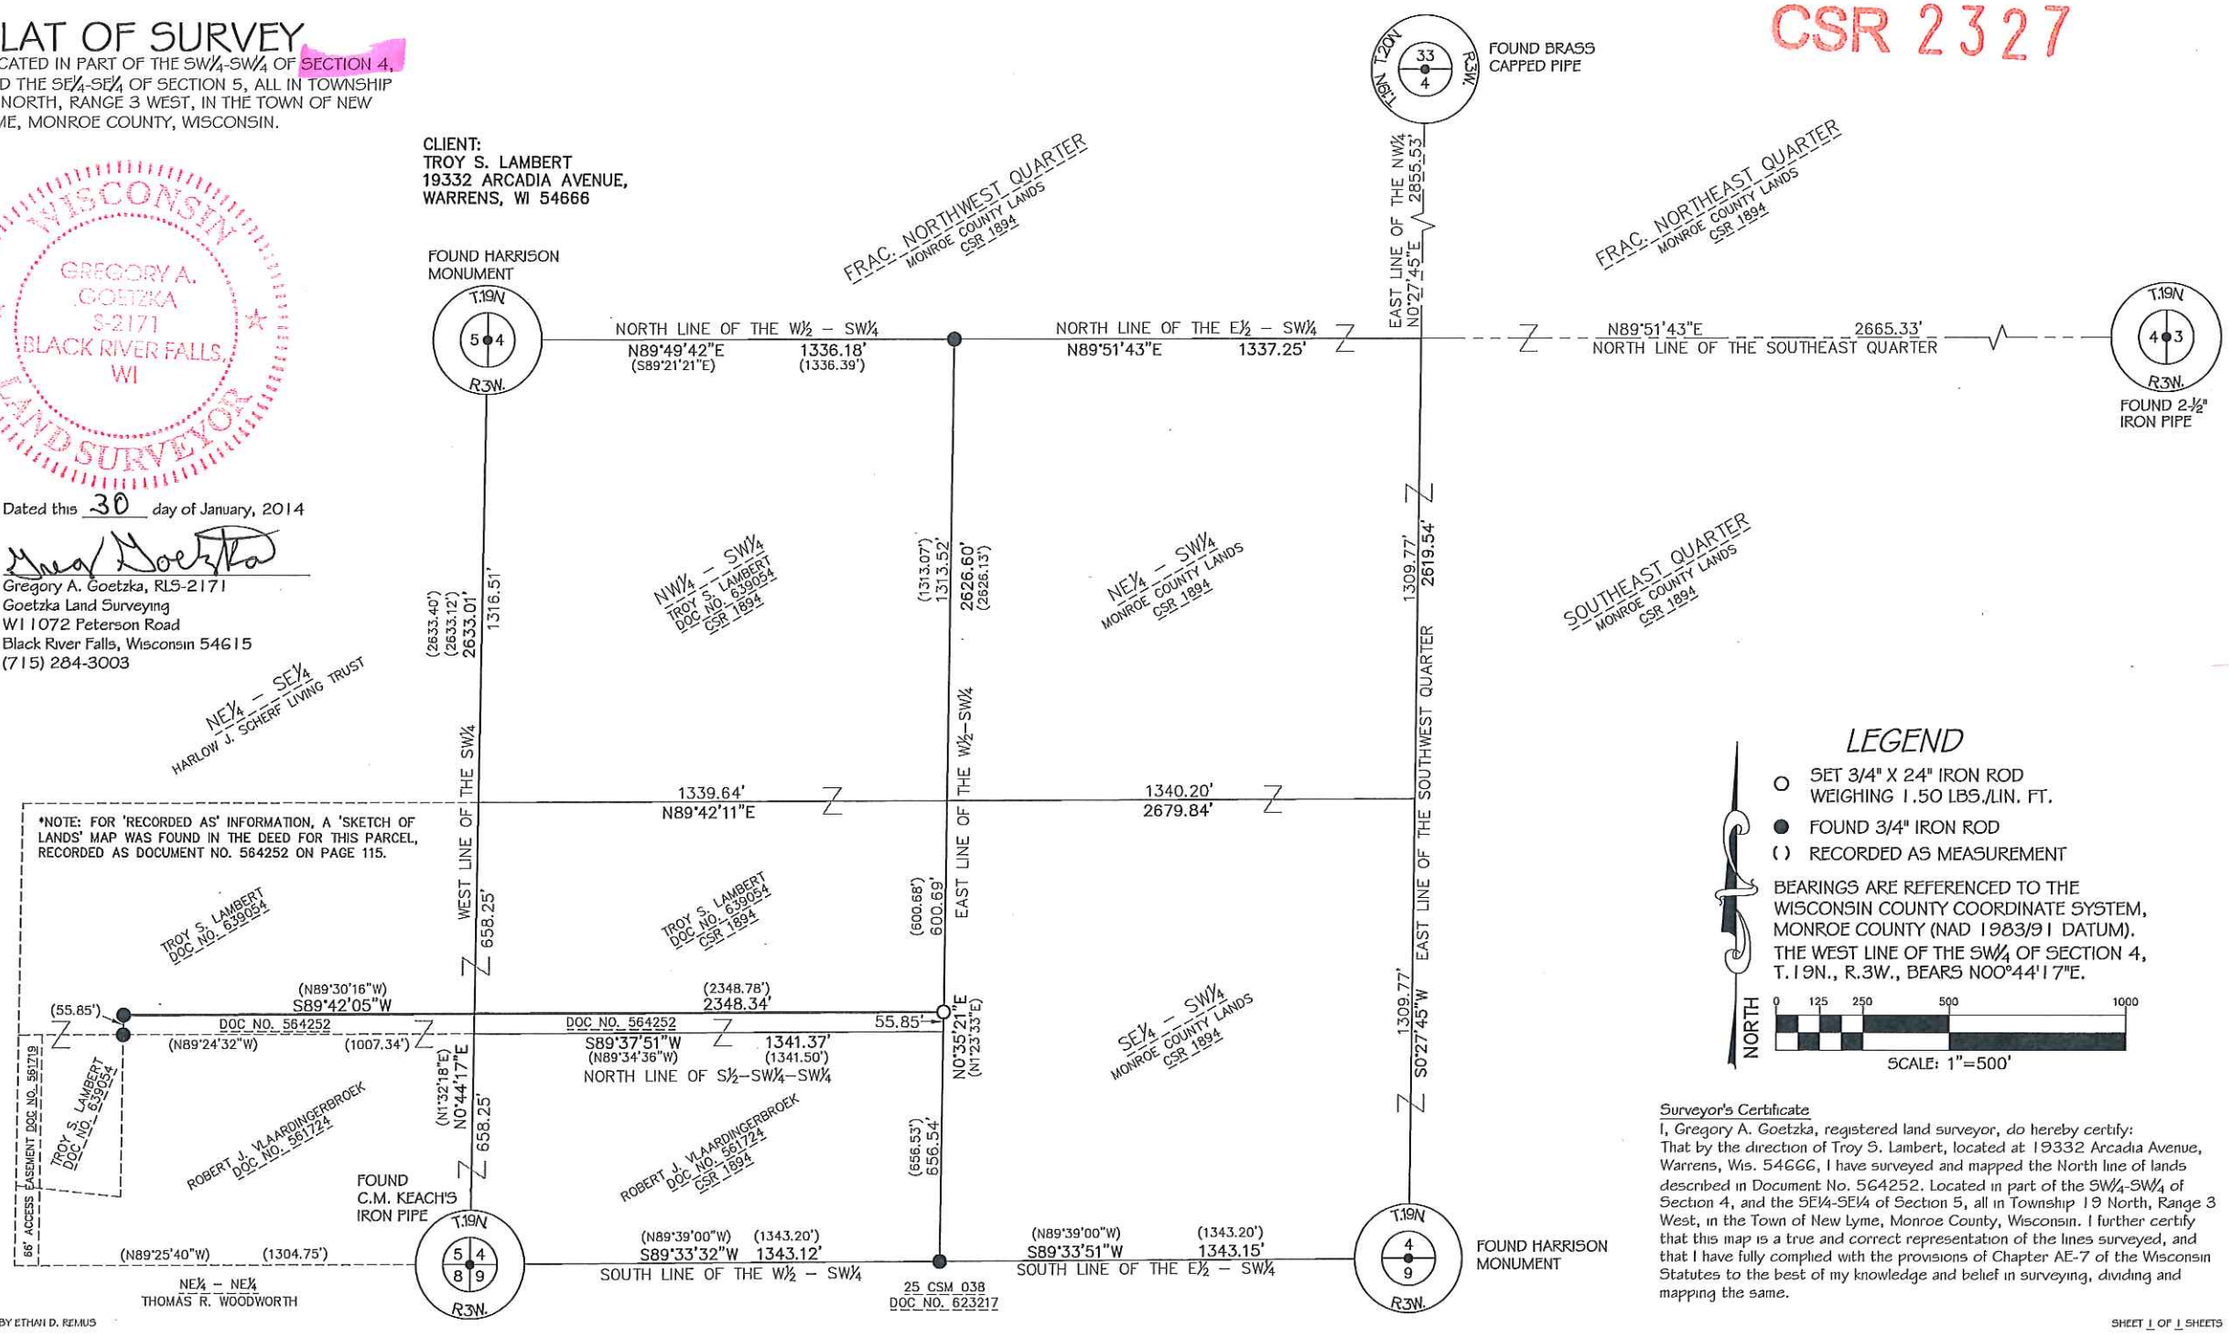

LEGEND

- ○ SET 3/4" X 24" IRON ROD WEIGHING 1.50 LBS./LIN. FT.
- ● FOUND 3/4" IRON ROD
- ( ) RECORDED AS MEASUREMENT

BEARINGS ARE REFERENCED TO THE WISCONSIN COUNTY COORDINATE SYSTEM, MONROE COUNTY (NAD 1983/91 DATUM). THE WEST LINE OF THE SW¼ OF SECTION 4, T.19N., R.3W., BEARS N00°44'17"E.

NORTH

0 125 250 500 1000

SCALE: 1"=500'

Surveyor's Certificate

I, Gregory A. Goetzka, registered land surveyor, do hereby certify: That by the direction of Troy S. Lambert, located at 19332 Arcadia Avenue, Warrens, Wis. 54666, I have surveyed and mapped the North line of lands described in Document No. 564252. Located in part of the SW¼-SW¼ of Section 4, and the SE¼-SE¼ of Section 5, all in Township 19 North, Range 3 West, in the Town of New Lyme, Monroe County, Wisconsin. I further certify that this map is a true and correct representation of the lines surveyed, and that I have fully complied with the provisions of Chapter AE-7 of the Wisconsin Statutes to the best of my knowledge and belief in surveying, dividing and mapping the same.

DRAFTED BY ETHAN D. REMUS