Plat Of Survey

CSR 2383

The East Line Of The SE1/4 Of The NW1/4 Of Section 7, T19N, R1W, Town Of Lincoln, Monroe County, Wisconsin

DESCRIPTION

A line being the East line of the SE1/4 of the NW1/4 of Section 7, T19N, R1W, Town of Lincoln, Monroe County, Wisconsin described as follows:

Commencing at the S 1/4 Corner of Section 7;
thence N 00°24'58" E along the East line of the SW1/4, 2640.98 feet to the Center of Section 7 and the point of beginning.

Thence N 00°24'58" E along the East line of the SE1/4 of the NW1/4, 1329.54 feet to the NE Corner of the SE1/4 of the NW1/4 and thereby terminating.

SURVEYOR'S CERTIFICATE

I, Laurence E Johns III, Professional Land Surveyor, hereby certify that this Survey is correct to the best of my knowledge and belief.

Laurence E Johns III PLS 2804
Eagle Ridge Surveying
PO Box 213
Wilton, Wisconsin

LEGEND

- = Found Harrison Monument
- = Found Stone Monument
- = Set 1 1/4" X 18" Iron Rod
- ( ) = Recorded Data.

Bearings are based on the East line of the NW1/4 of Section 7, assumed to bear N 00°24'58" E (Grid) NAD 1983 (2011) (Monroe County Coordinates)

200 0 200
Scale: 1" = 200'

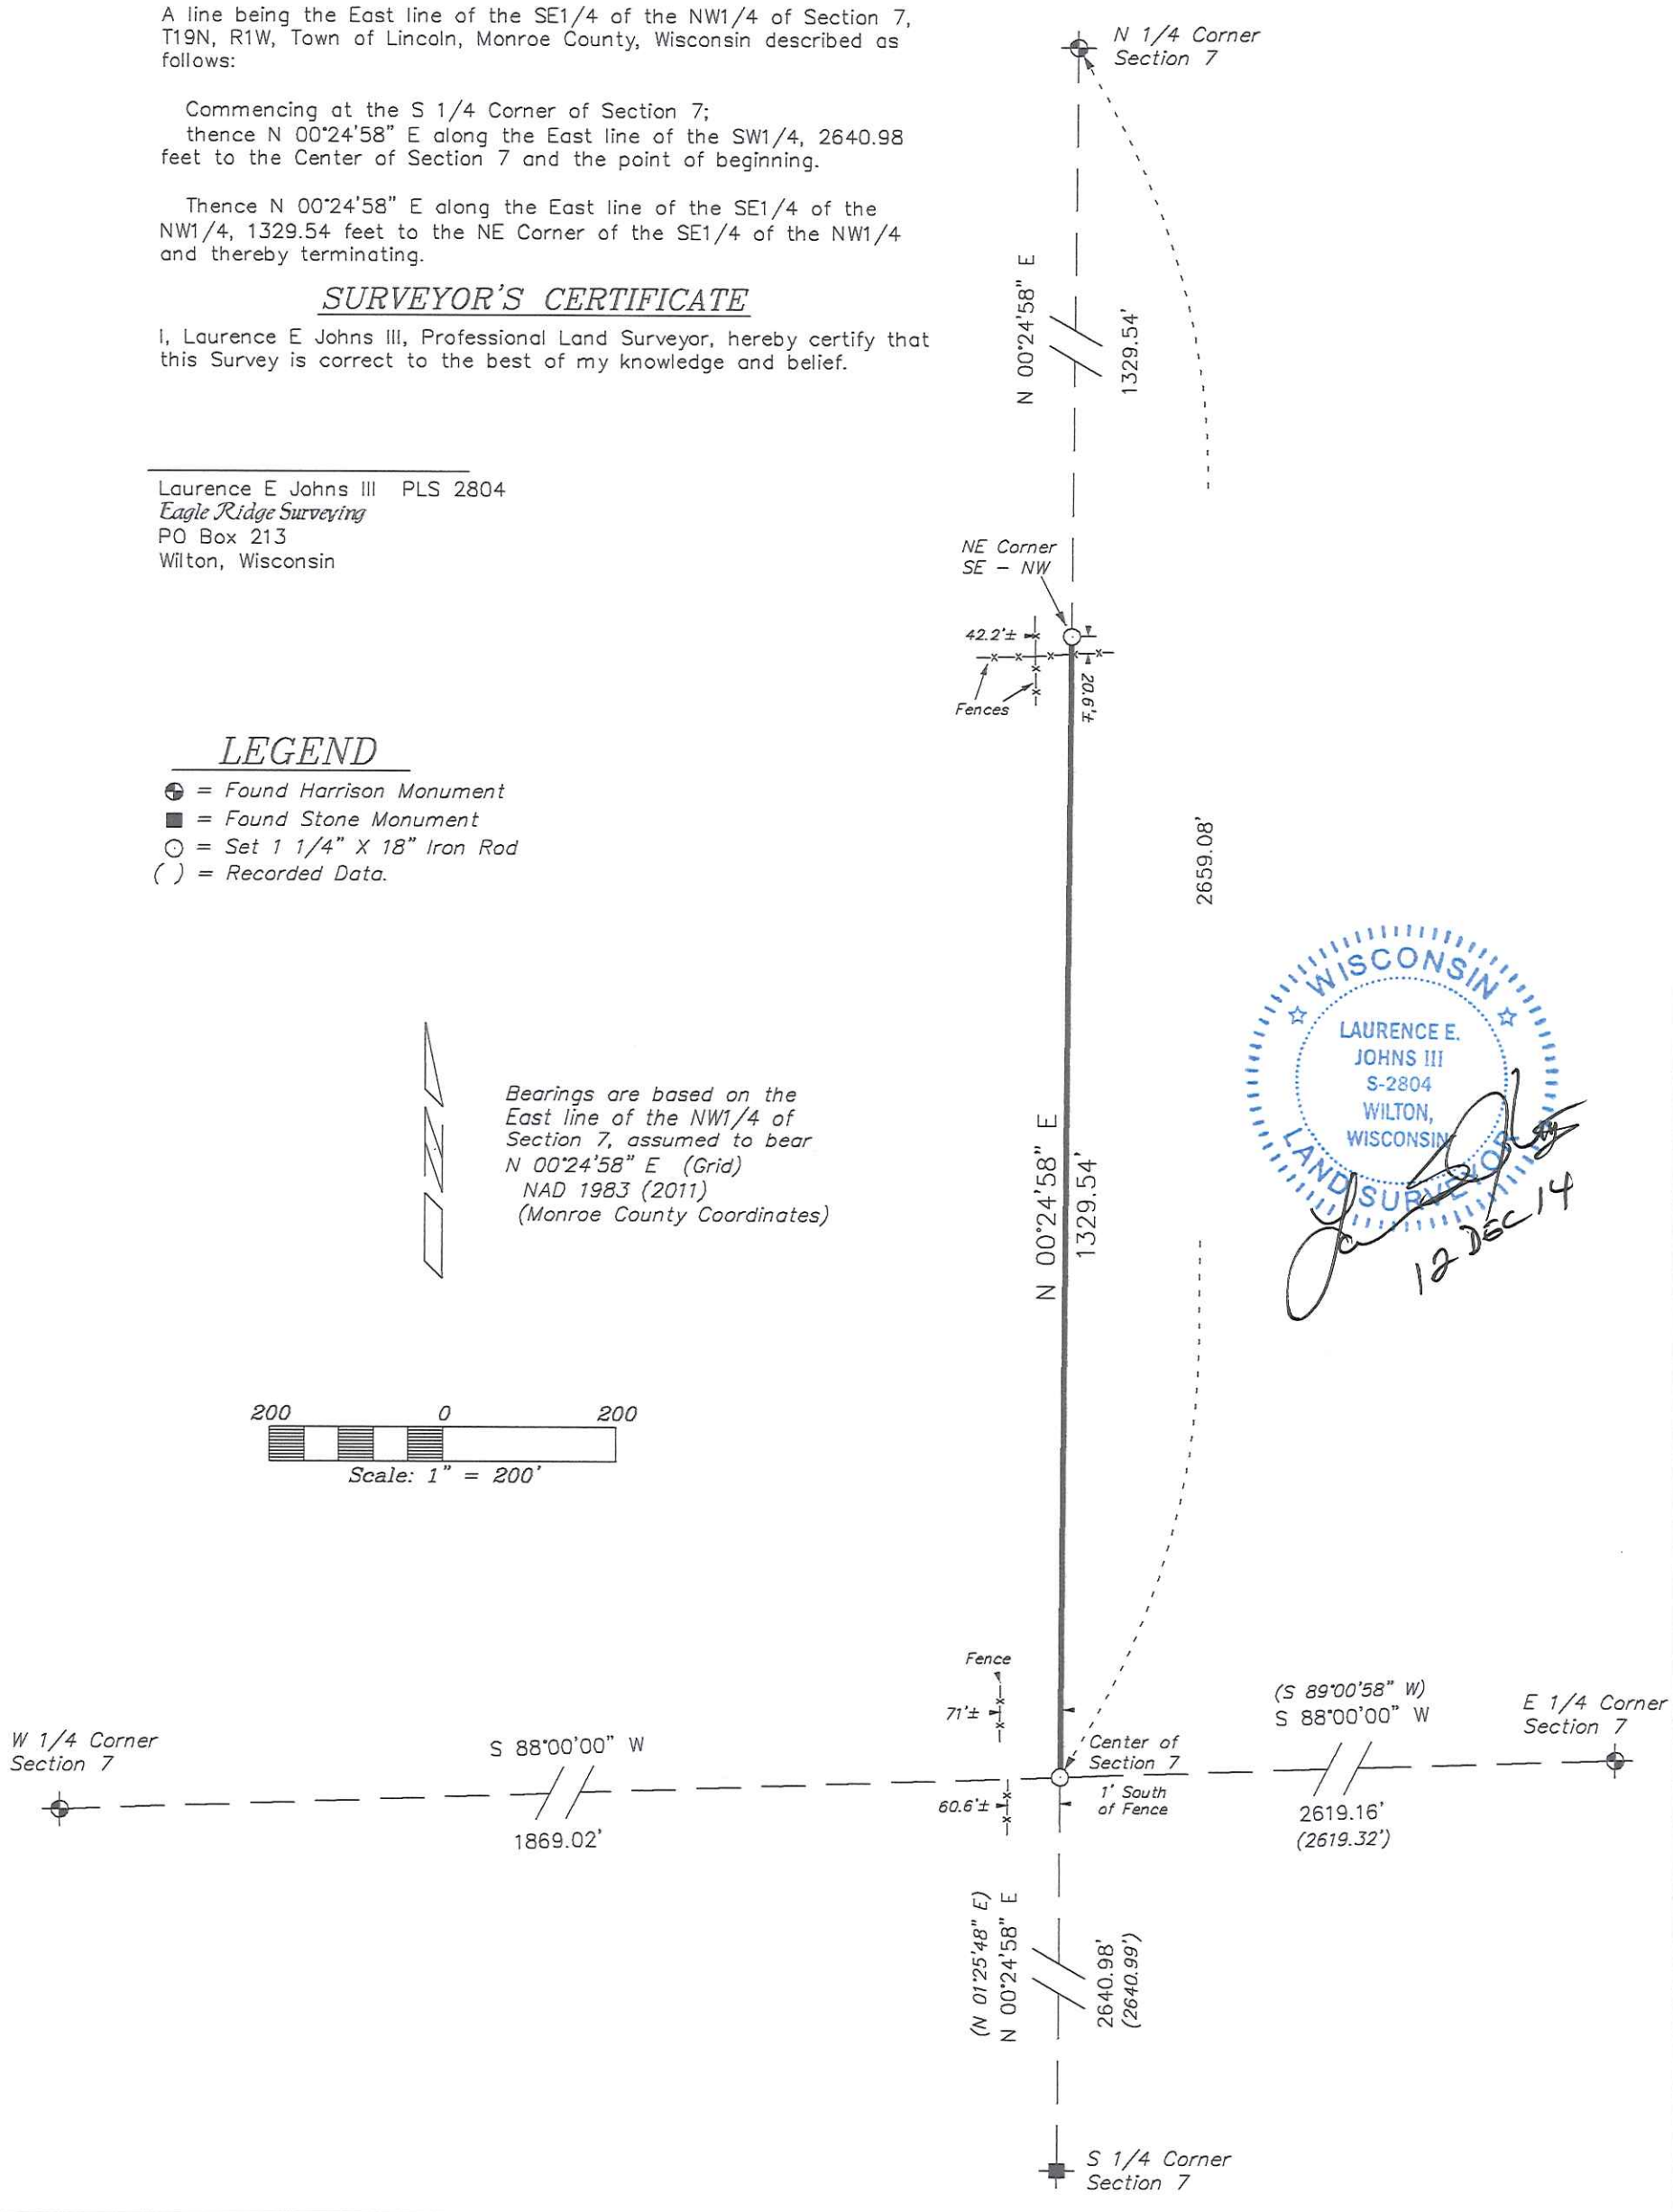

DRAWN BY: L Johns	REVISIONS 12 December 2014	PROJECT	SHT. NAME	SHT. NO.
DATE: 11 December 2014		*Monroe County*		
DWG. NO.: 14-12-01		*County Forestry*		
APPROVED BY: L Johns		*Sparta, WI 54656*		