CSR 2418
FILED AUGUST 18, 2015
UNRECORDED ESM

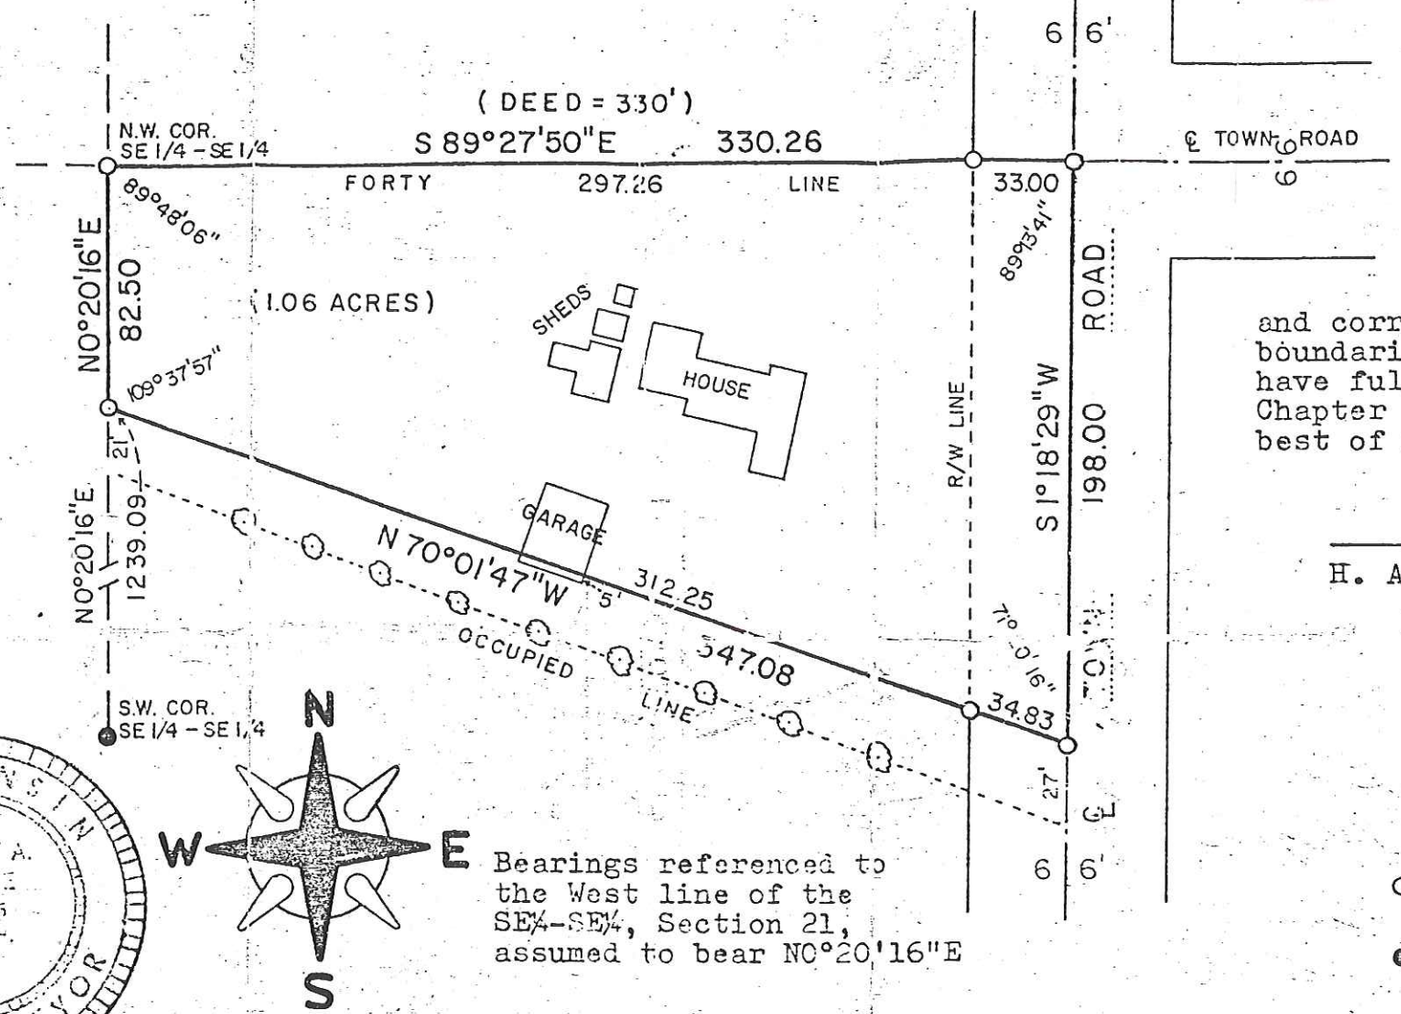

Bearings referenced to the West line of the SE¼-SE¼, Section 21, assumed to bear N0°20'16"E

SCALE: 1" = 60'

WISCONSIN HARLEY A. SIME S-355 LAND SURVEYOR

DESCRIPTION

Part of the SE¼ of the SE¼, Section 21, Township 19 North, Range 4 West, Monroe County, Wisconsin, described as follows:

Commencing at the intersection of the North line of said 40 and the center line of the Town Road running through said 40; thence West along the North line of said 40, 20 rods; thence South, 5 rods; thence in a Southeasterly direction to a point on the Town Road 12 rods South of the place of beginning; thence North along the center line of said highway 12 rods to the place of beginning.

SURVEYOR'S CERTIFICATE

I, Harley A. Sime, being a duly qualified Surveyor do hereby certify that by the order and under the direction of the Jackson County Bank I have surveyed and mapped the property described below and the within map is the true and correct representation of the exterior boundaries of the land surveyed and that I have fully complied with the provisions of Chapter 236 of the Wisconsin Statutes to the best of my knowledge and belief.

H. A. SIME, REGISTERED LAND SURVEYOR
H. A. SIME AND ASSOCIATES
Tomah, Wisconsin

Reg. No. S-355

November 10, 1975

○ = Set 3/4"x24" iron bar, min. wt. 1.13 lbs./lin. ft.

● = Found 1½" iron bar at the forty corner. This corner was "visited" by Fred Holden, Co. Surveyor, in June of 1908

CERTIFIED SURVEY MAP

Part of the SE¼-SE¼, Sec. 21, T19N-R4W, Monroe County, Wi.

#2190