CSR 2472

CSR 2472

FILED MAY 24, 2016

PLAT OF SURVEY

BEING THE S1/2 OF THE SE1/4, SECTION 8, AND THE SW1/4 OF THE SW1/4, SECTION 9, AND THE W1/2 OF THE NW1/4, SECTION 16, AND THE NE1/4 OF THE NE1/4, SECTION 17, AND A PART OF THE SE1/4 OF THE NE1/4, SECTION 17; AND PART OF THE NE1/4 OF THE NEW1/4, SECTION 17; AND PART OF THE SE1/4 OF THE SW1/4, SECTION 8, ALL IN T.19N., R.3W., TOWN OF NEW LYME, MONROE COUNTY, WISCONSIN

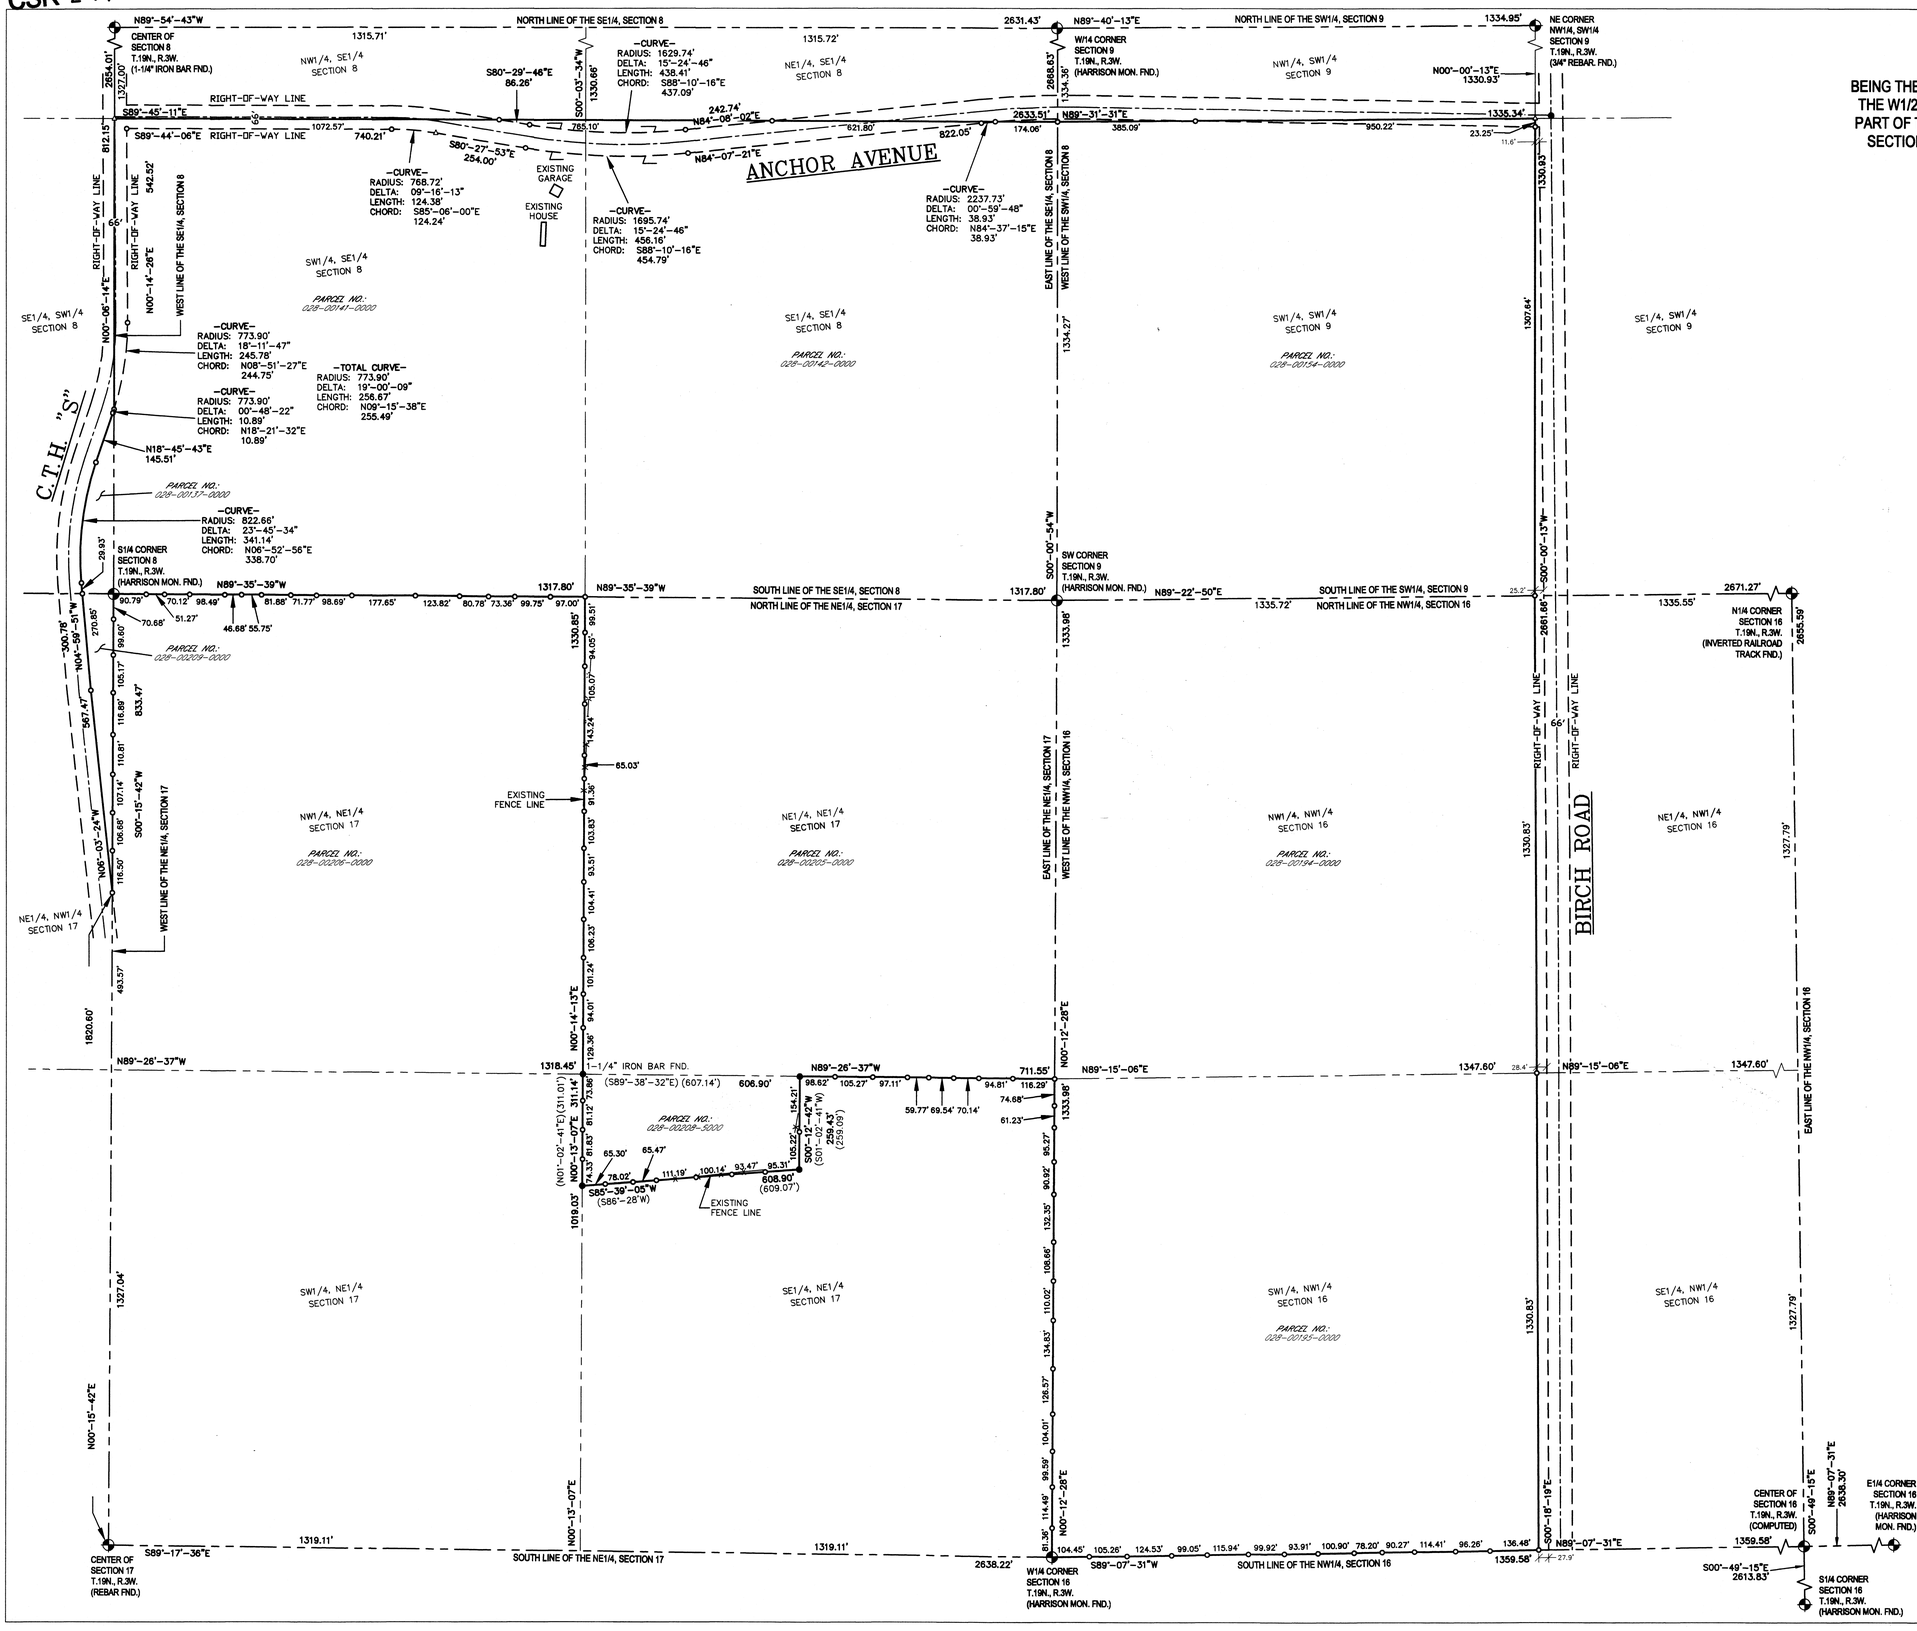

SURVEY NOTE:

-LANDS WITHIN THIS SURVEY ARE CONTAINED WHOLLY IN DOCUMENT NO. 600367.

-TOTAL AREA = 10,877,076 SQ. FT. (249.703 ACRES)

-LEGEND-

- ○ = 1" X 18" IRON PIPE SET
- □ = RR SPIKE SET
- ● = 3/4" REBAR FOUND
- ⊕ = COUNTY MONUMENT FOUND
- ( ) = RECORDED INFORMATION

GRAPHIC SCALE

200 0 100 200 400

1 inch = 200 ft.

WISCONSIN STEVEN C. DEJONG S-2791 FREEDOM WIS. LAND SURVEYOR

SURVEYED FOR:
JOSEPH BLINSTON
2827 C.T.H. "S"
SPARTA, WI 54656

BEARINGS REFERENCED TO THE MONROE COUNTY COORDINATE SYSTEM

SURVEYOR'S CERTIFICATE

I, Steven C. DeJong, Professional Land Surveyor of Meridian Surveying, LLC., certify that I have surveyed the described property and that the map shown is a true and accurate representation thereof to the best of my knowledge and belief.

Dated this 11TH day of APRIL, 2016.

WISCONSIN PROFESSIONAL LAND SURVEYOR
Steven C. DeJong, S-2791

MERIDIAN SURVEYING, LLC	DRAWN BY: J.B.	FIELD WORK DATE: 12-22-15	
N8774 Fireline 1 Menasha, WI 54952 Office: 920-993-0881 Fax: 920-273-6037	CHECKED BY: S.C.D.	FIELD BOOK: M-34, P.G.72	
	JOB NO.: 8697	SHEET 1 OF 1	