UNRECORDED CSM
FROM OLD R.P. LISTER FILES
CSR 2508
FILED JANUARY 17, 2017

400 0 400

Scale: 1" = 400'

DOT APPROVAL # 41-033-0016-02

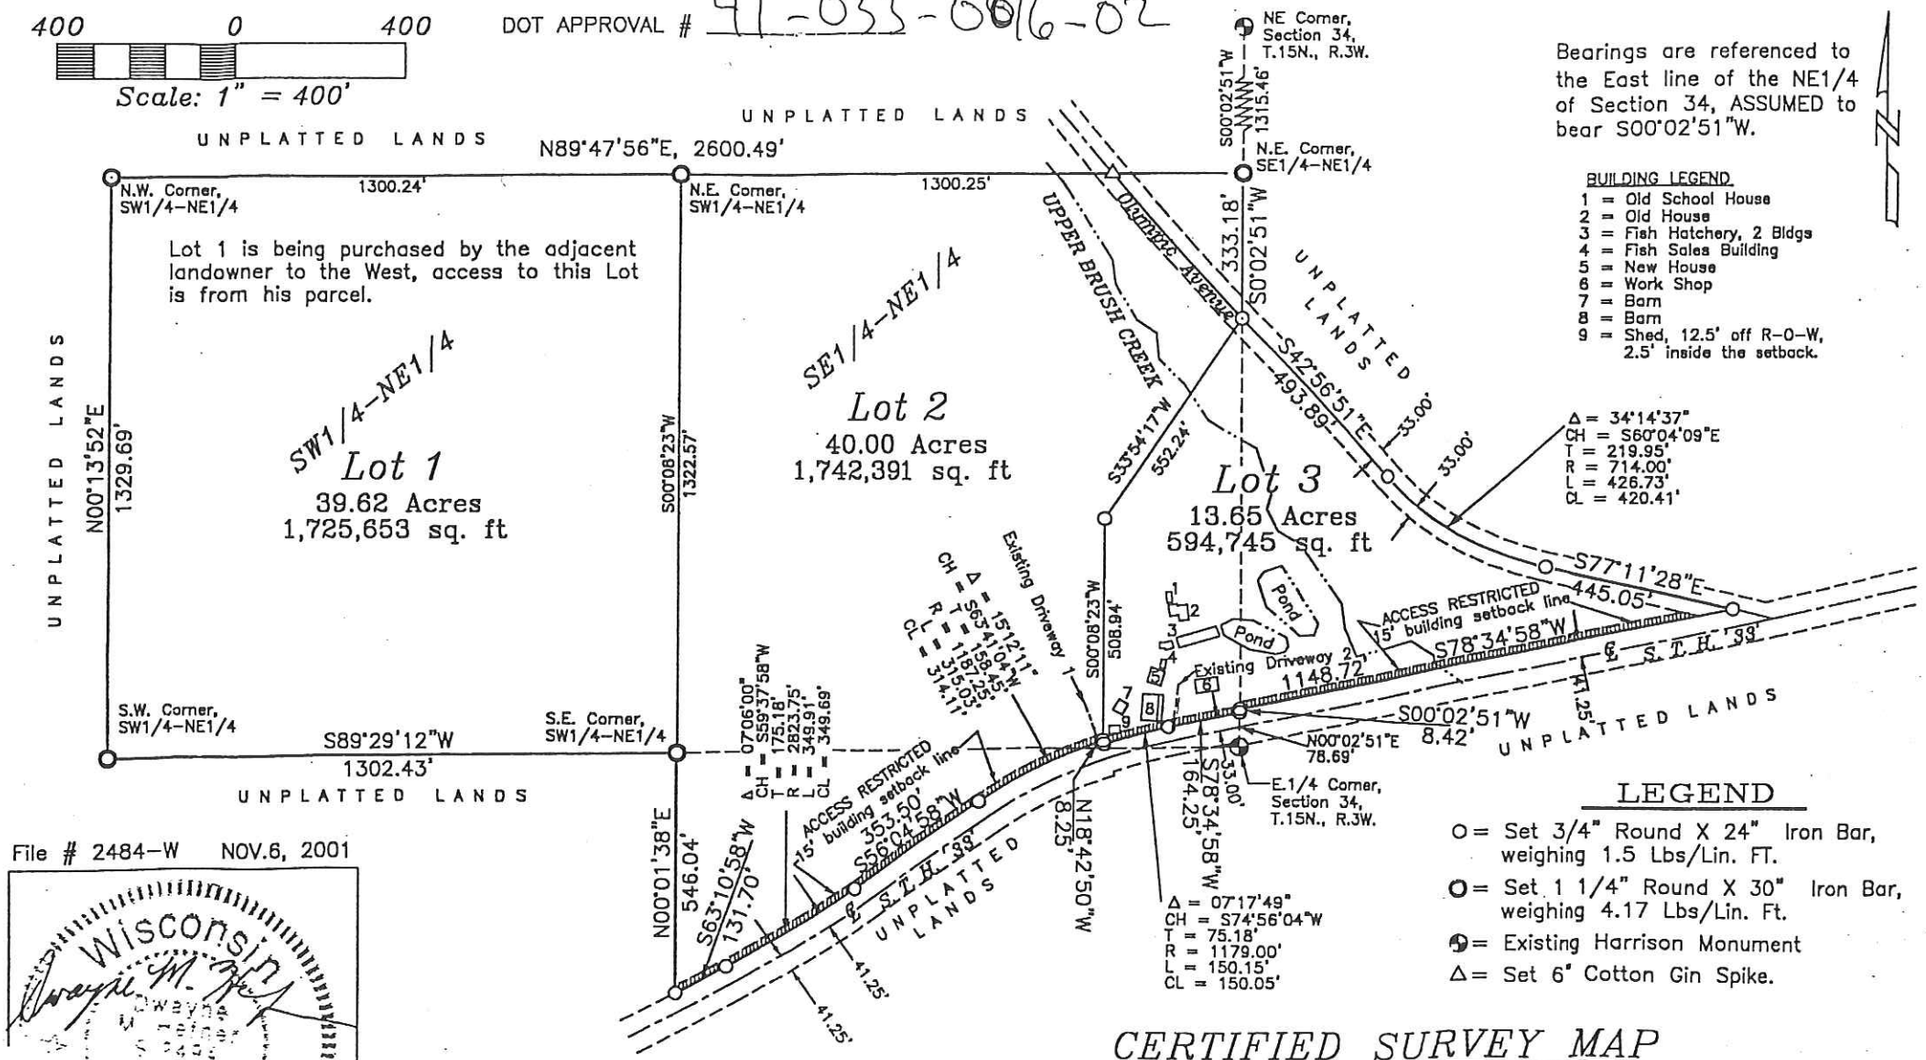

File # 2484-W NOV.6, 2001

Wisconsin Dwayne M. Feddersen S-2484 Surveyor

SURVEYOR'S SEAL

FEDDERSEN ENGINEERING & SURVEYING
1400 South Superior Avenue
Tomah, Wisconsin 54660
(608) 372-3284 FAX: (608)372-3429

LEGEND

O = Set 3/4" Round X 24" Iron Bar, weighing 1.5 Lbs/Lin. FT.

O = Set 1 1/4" Round X 30" Iron Bar, weighing 4.17 Lbs/Lin. Ft.

= Existing Harrison Monument

Δ = Set 6" Cotton Gin Spike.

CERTIFIED SURVEY MAP

LOCATED IN THE SW1/4-NE1/4, THE SE1/4-NE1/4, THE NE1/4-SE1/4 OF SECTION 34 AND THE SW1/4-NW1/4 OF SECTION 35, T.15N., R.3W., TOWN OF JEFFERSON, MONROE COUNTY, WISCONSIN