JEFFERSON-1981

E.T.C., INC.
(608) 784-4070

REGISTERED ENGINEERS AND LAND SURVEYORS
221 MAIN STREET — LACROSSE, WISCONSIN

354456

PLAT OF SURVEY

RECORDS VOL 15 PAGE 544

VILLAGE OF CASHTON ANNEXATION

DESCRIBED AS FOLLOWS: PART OF THE S.W. 1/4 - S.W. 1/4, SECTION 30, T. 15 N., R. 3 W., MONROE COUNTY, WISCONSIN.

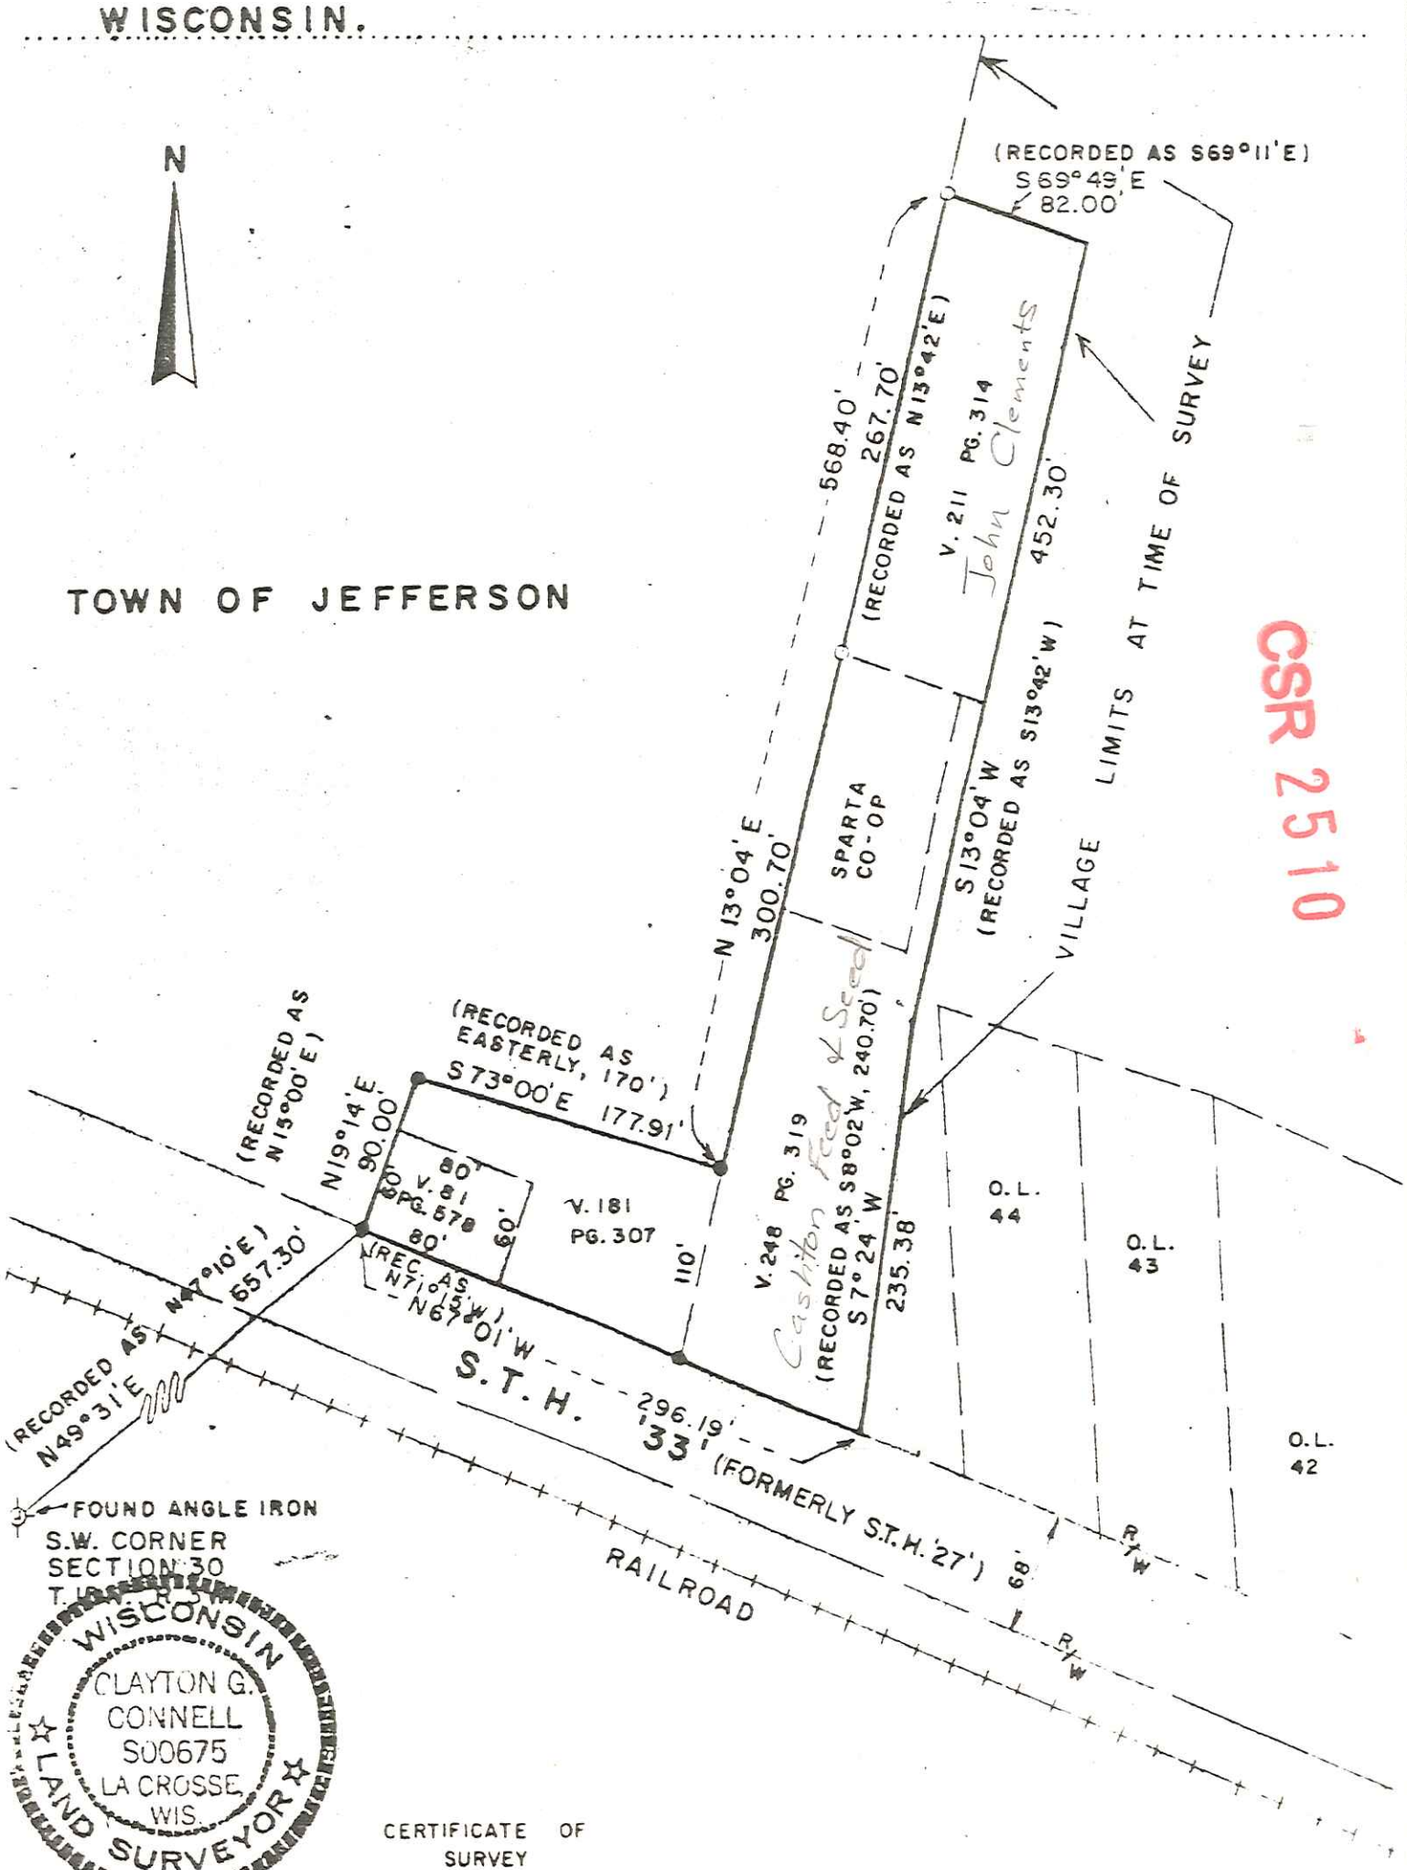

CSR 2510

WISCONSIN
CLAYTON G. CONNELL
S00675
LA CROSSE, WIS.
LAND SURVEYOR

CERTIFICATE OF SURVEY

I HEREBY CERTIFY THAT ON FEBRUARY 25, 19 81 I SURVEYED THE PROPERTY DESCRIBED ABOVE AND THAT THE ABOVE PLAT IS A CORRECT REPRESENTATION TO THE BEST OF MY KNOWLEDGE AND BELIEF

Clayton G. Connell

REG NO. S00675

SCALE 1" INCH = 100' FEET

● - INDICATES IRON PIPE SET

○ - INDICATES IRON PIPE FOUND

DR 25 C