E.T.C., INC.
(608) 784-4070

REGISTERED ENGINEERS AND LAND SURVEYORS
221 MAIN STREET — LACROSSE, WISCONSIN

PLAT OF SURVEY

PROPERTY OF WILLIAM L. SCHREIER

DESCRIBED AS FOLLOWS: PART OF OUTLOT 1 OF THE ASSESSORS PLAT OF THE VILLAGE OF CASHTON, MONROE COUNTY, WISCONSIN.

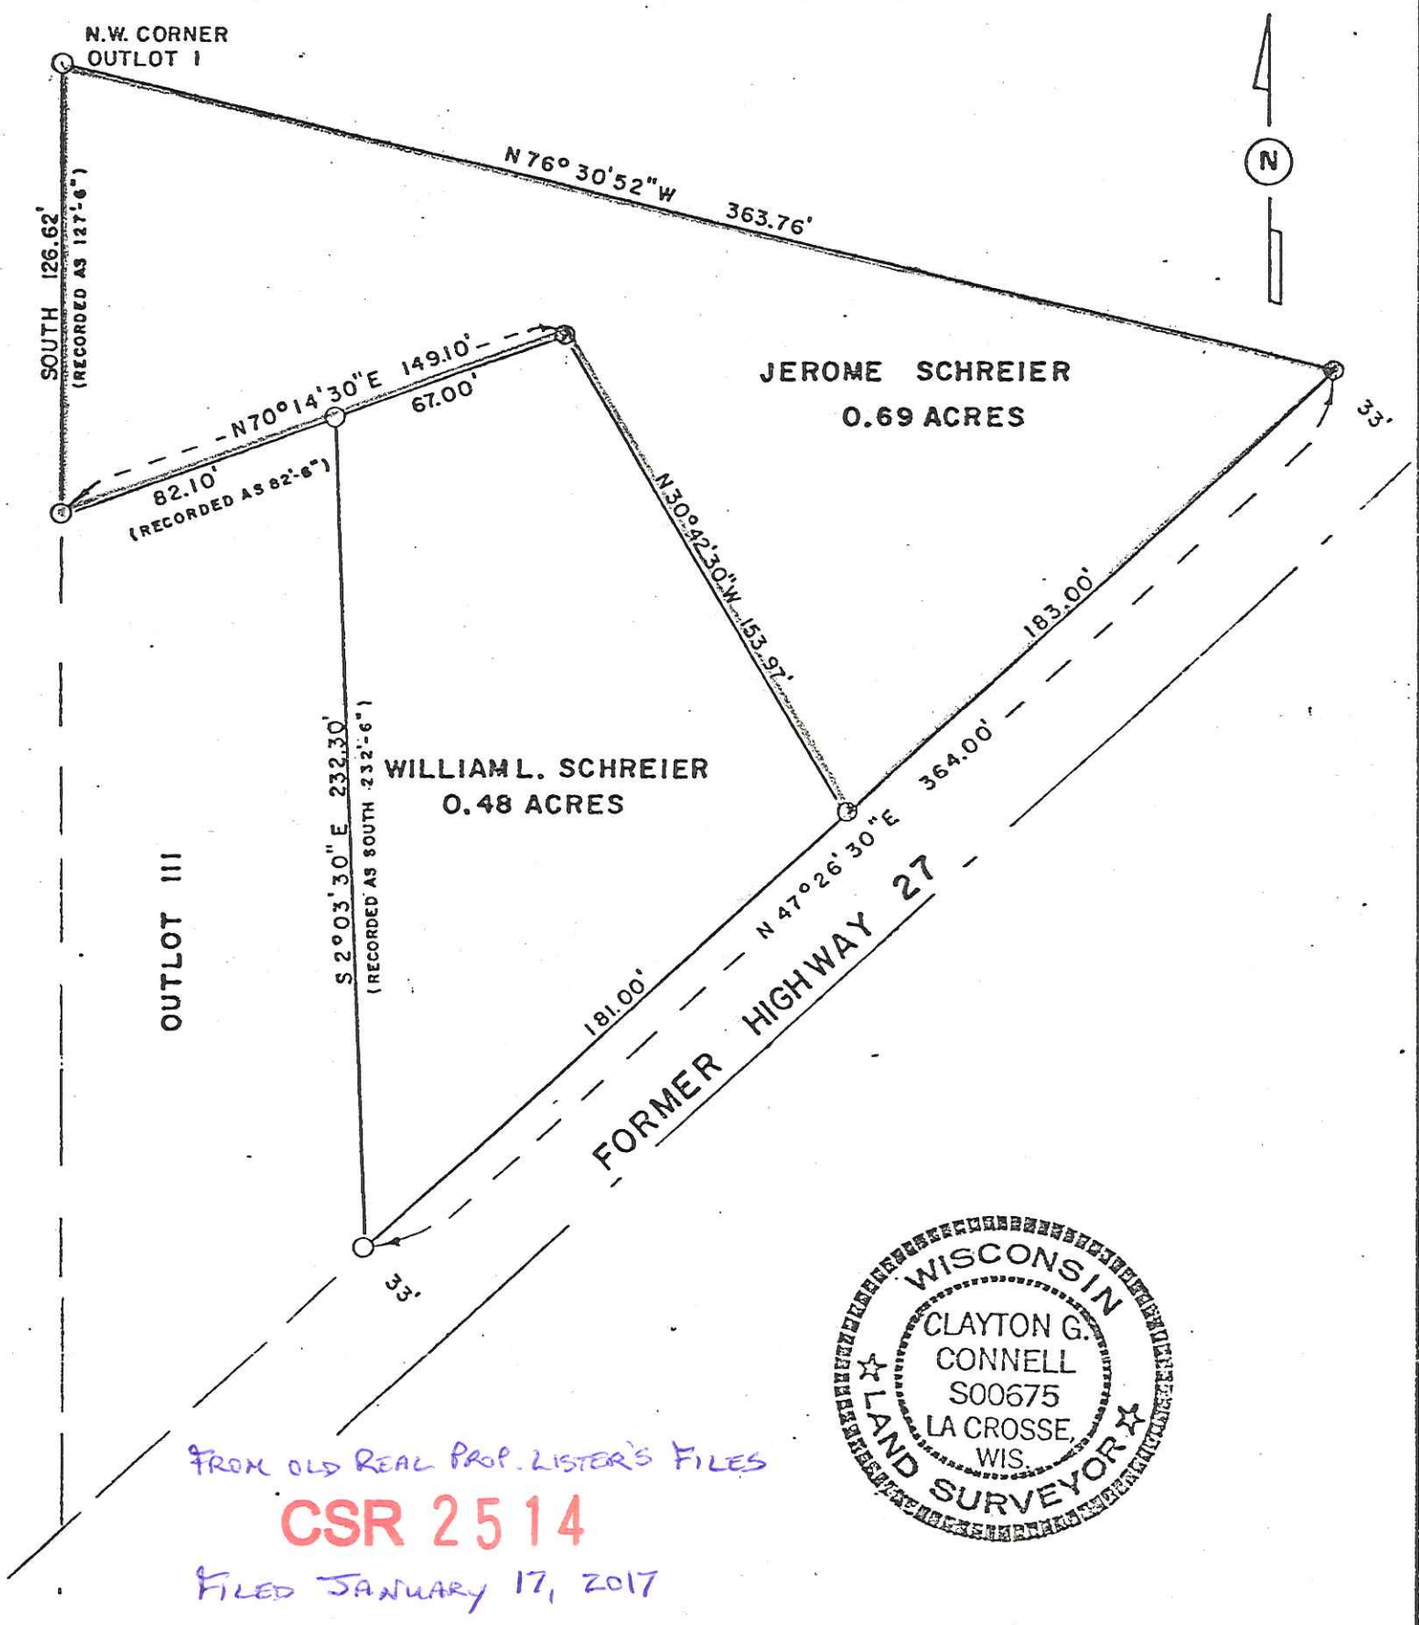

WISCONSIN
CLAYTON G. CONNELL
S00675
LA CROSSE, WIS.
LAND SURVEYOR

FROM OLD REAL PROP. LISTER'S FILES

CSR 2514

FILED JANUARY 17, 2017

CERTIFICATE OF SURVEY

I HEREBY CERTIFY THAT ON JUNE 18, 1982, I SURVEYED THE PROPERTY DESCRIBED ABOVE AND THAT THE ABOVE PLAT IS A CORRECT REPRESENTATION TO THE BEST OF MY KNOWLEDGE AND BELIEF.

Clayton G. Connell

REG. NO. S00675

SCALE: 1" INCH = 50 FEET
⊗ - INDICATES IRON PIPE SET
O - INDICATES IRON PIPE FOUND
BK 25-C PG 71 JOB NO.