FROM OLD PROPERTY LISTER'S FILES

CSR 2517

FILED JANUARY 17, 2017

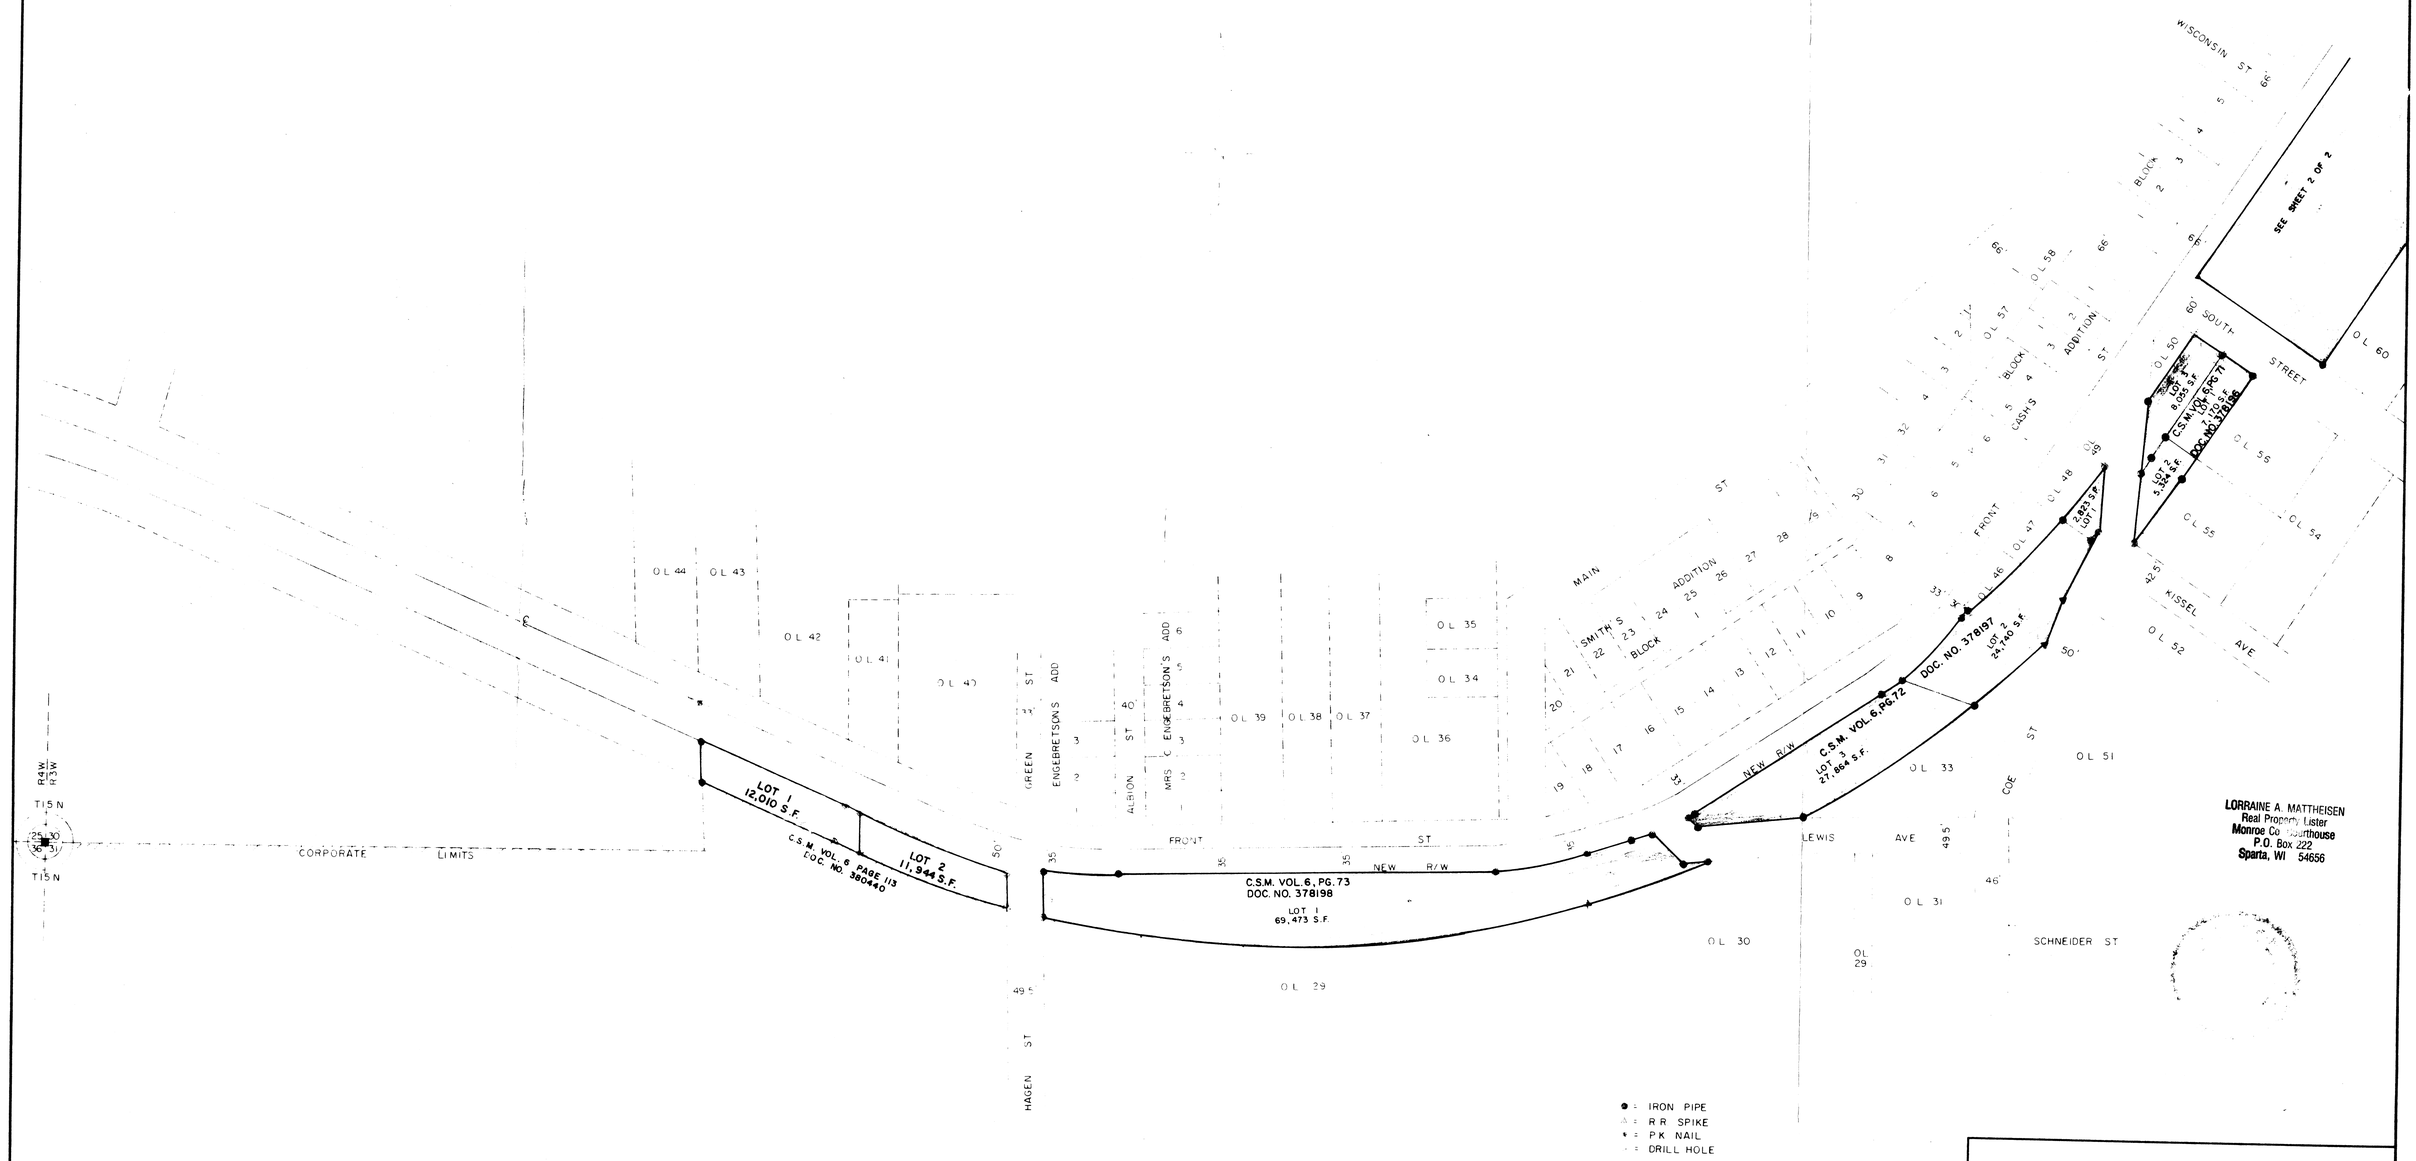

SHADED AREA IS PROPERTY OWNED BY THE VILLAGE

LORRAINE A. MATTHEISEN
Real Property Lister
Monroe Co. Courthouse
P.O. Box 222
Sparta, WI 54656

VILLAGE OF CASHTON
MONROE COUNTY, WISCONSIN

RAILROAD PROPERTY

DRAWN BY	E. T. C., INC. MUNICIPAL & INDUSTRIAL ENGINEERS LA CROSSE — WISCONSIN	SCALE 1" = 100'
CHECKED BY		REVISED 2-11-86
APPROVED BY	DATE AUGUST 20, 1985	SHEET NO. 1 OF 2
	JOB NO. S-566	

TELEDYNE POST N7889

CSR 2517

LORRAINE A. MATTHEISEN
Real Property Lister
Monroe Co. Courthouse
P.O. Box 222
Sparta, WI 54656

WISCONSIN CASHTON O'DONNELL 1000675 LAND SURVEYOR

VILLAGE OF CASHTON
MONROE COUNTY, WISCONSIN

RAILROAD PROPERTY

DRAWN BY	E. T. C., INC. MUNICIPAL & INDUSTRIAL ENGINEERS LA CROSSE — WISCONSIN	SCALE 1" = 100'
CHECKED BY		REVISED NOV. 20, 1985 2-11-86 3-3-86
APPROVED BY	DATE AUGUST 20, 1985	SHEET NO. 2 OF 2
	JOB NO. S-566	

REV. 5-2-86