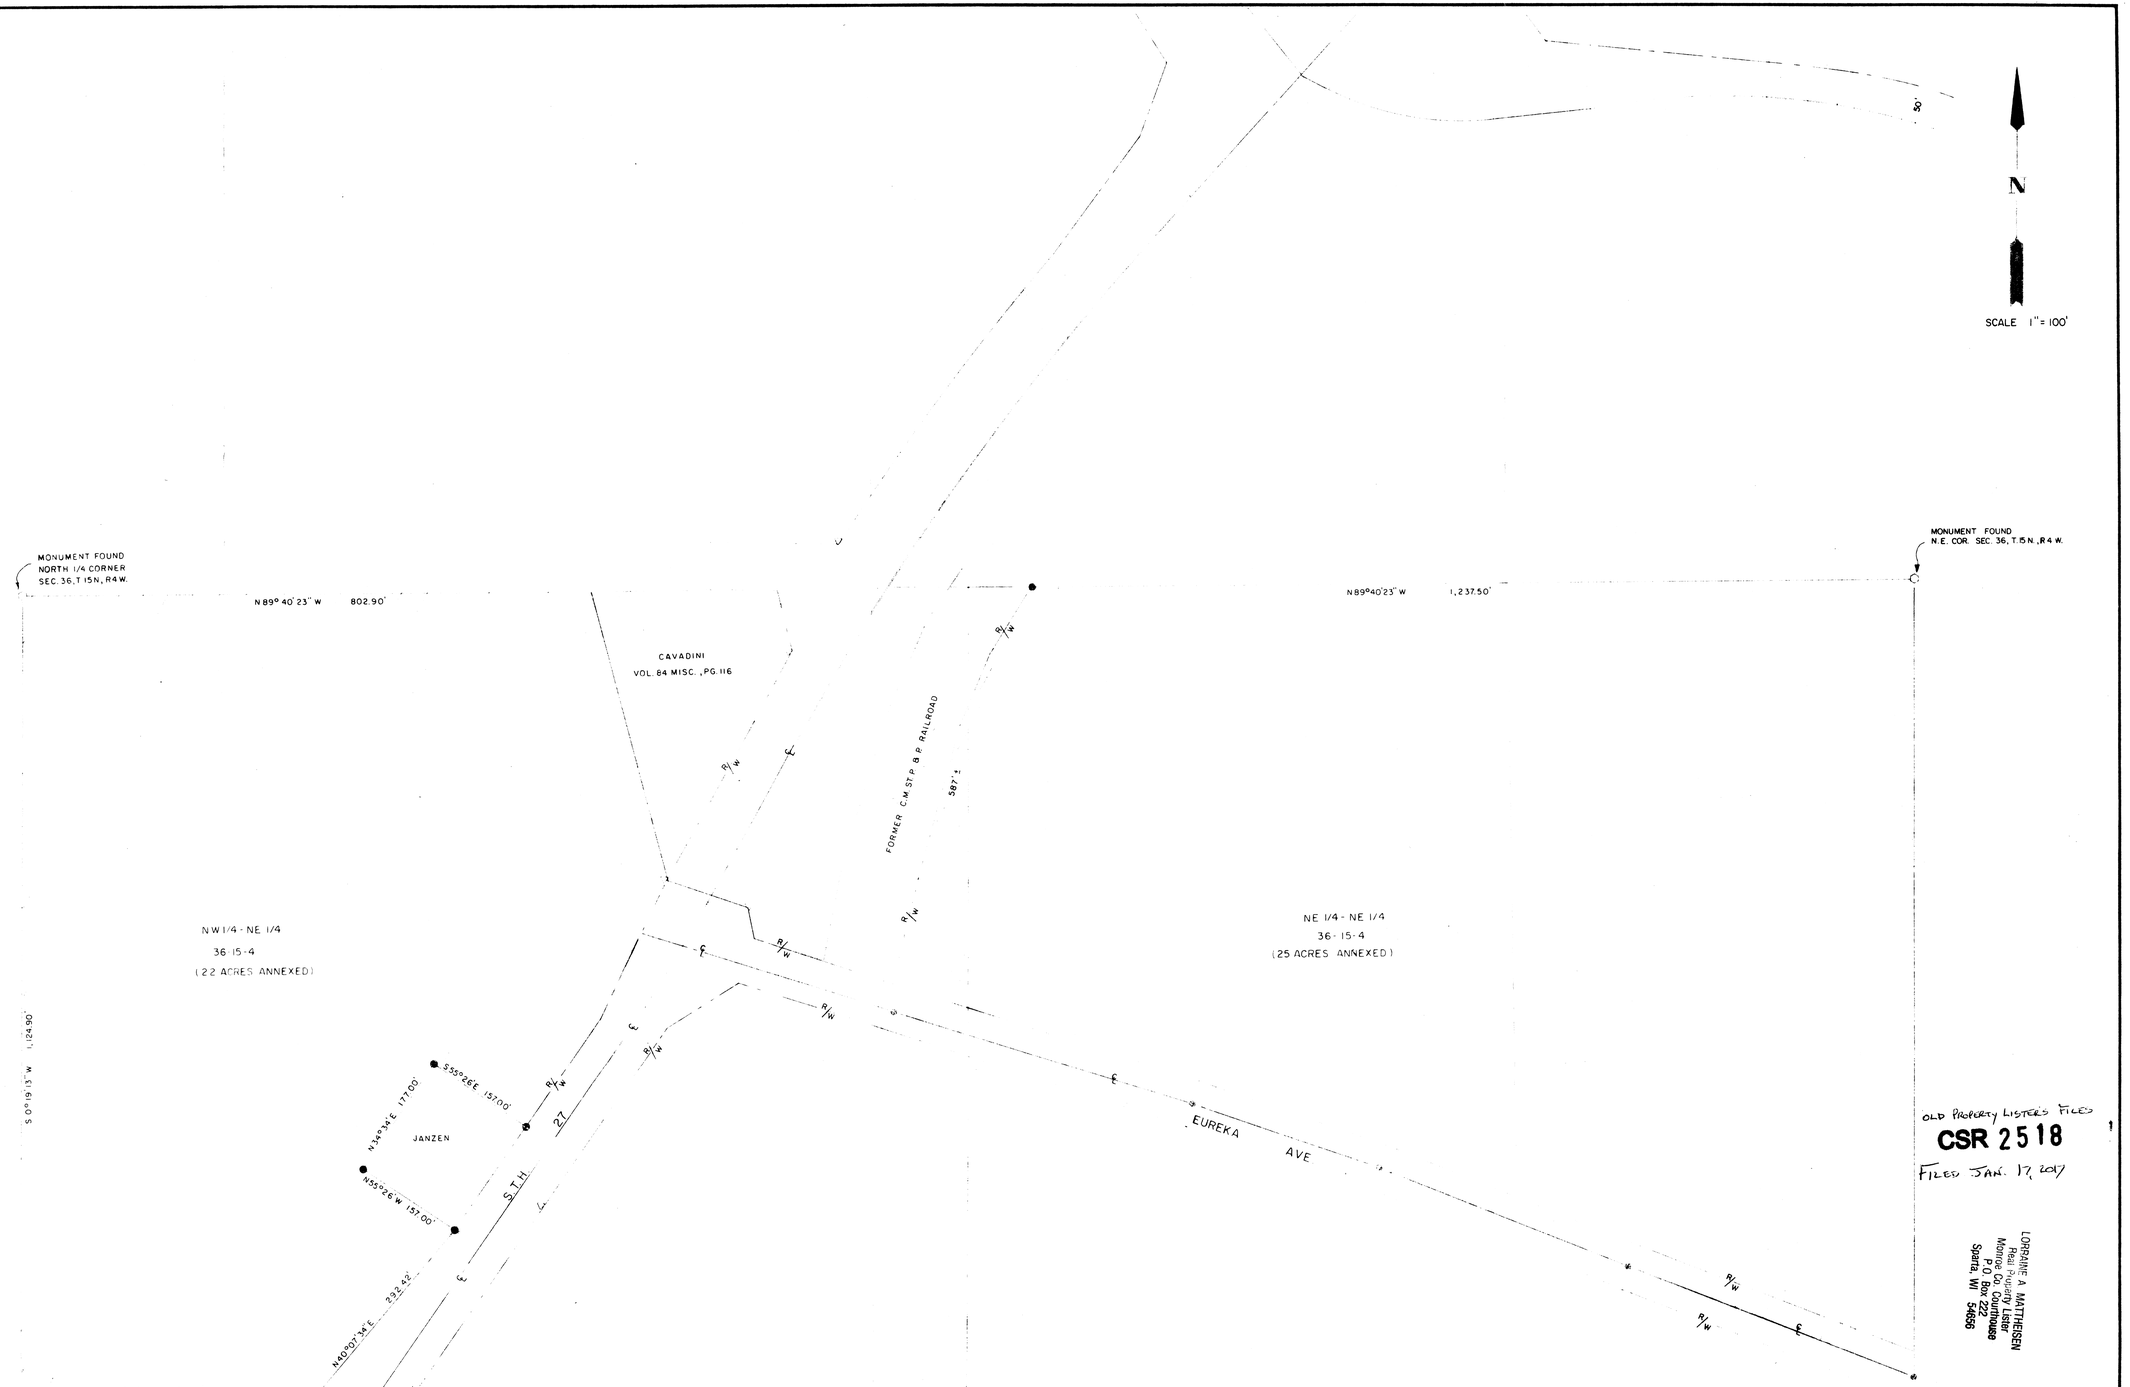

OLD PROPERTY LISTERS FILES
CSR 2518
FILED JAN. 17, 2017

LORRAINE A. MATTHIESEN
Real Property Lister
Monroe Co. Courthouse
P.O. Box 222
Sparta, WI 54656

PROPOSED ANNEXATION

INDUSTRIAL PARK
VILLAGE OF CASHTON
MONROE COUNTY WISCONSIN

PART OF THE N 1/2-NE 1/4, SEC. 36, T.15N., R.4W.

DRAWN BY	E. T. C., INC. MUNICIPAL & INDUSTRIAL ENGINEERS LA CROSSE — WISCONSIN	SCALE 1" = 100'
CHECKED BY		REVISED 11-24-92
APPROVED BY	DATE 8-20-92	SHEET NO.
	JOB NO. E-202	OF