CSR 1293

CSR 1293

PLAT OF SURVEY

ELROY-SPARTA TRAIL AT WILTON, WISCONSIN

LOCATED IN THE WEST 1/2 OF THE SOUTHWEST 1/4, SECTION 32, TOWNSHIP 16 NORTH, RANGE 1 WEST, VILLAGE OF WILTON, MONROE COUNTY, WISCONSIN.

I, JAMES W. DENZINE, REGISTERED LAND SURVEYOR, HEREBY CERTIFY:
THAT I HAVE RESURVEYED A PORTION OF A SURVEY PREPARED BY OWEN AYRES AND ASSOCIATES DATED FEBRUARY, 1974.
THAT I HAVE MADE SUCH RESURVEY BY THE DIRECTION OF THE WISCONSIN DEPARTMENT OF NATURAL RESOURCES.
THAT ALL STRUCTURES, IMPROVEMENTS AND ENCROACHMENTS ARE CORRECTLY LOCATED.
THAT THE INFORMATION SHOWN ON THIS PLAT IS CORRECT AND ACCURATE TO THE BEST OF MY KNOWLEDGE AND BELIEF.
DATED THIS [illegible] DAY OF APRIL, 1978.

[illegible]
REG. NO. S-1129
OWEN AYRES & ASSOCIATES, INC.

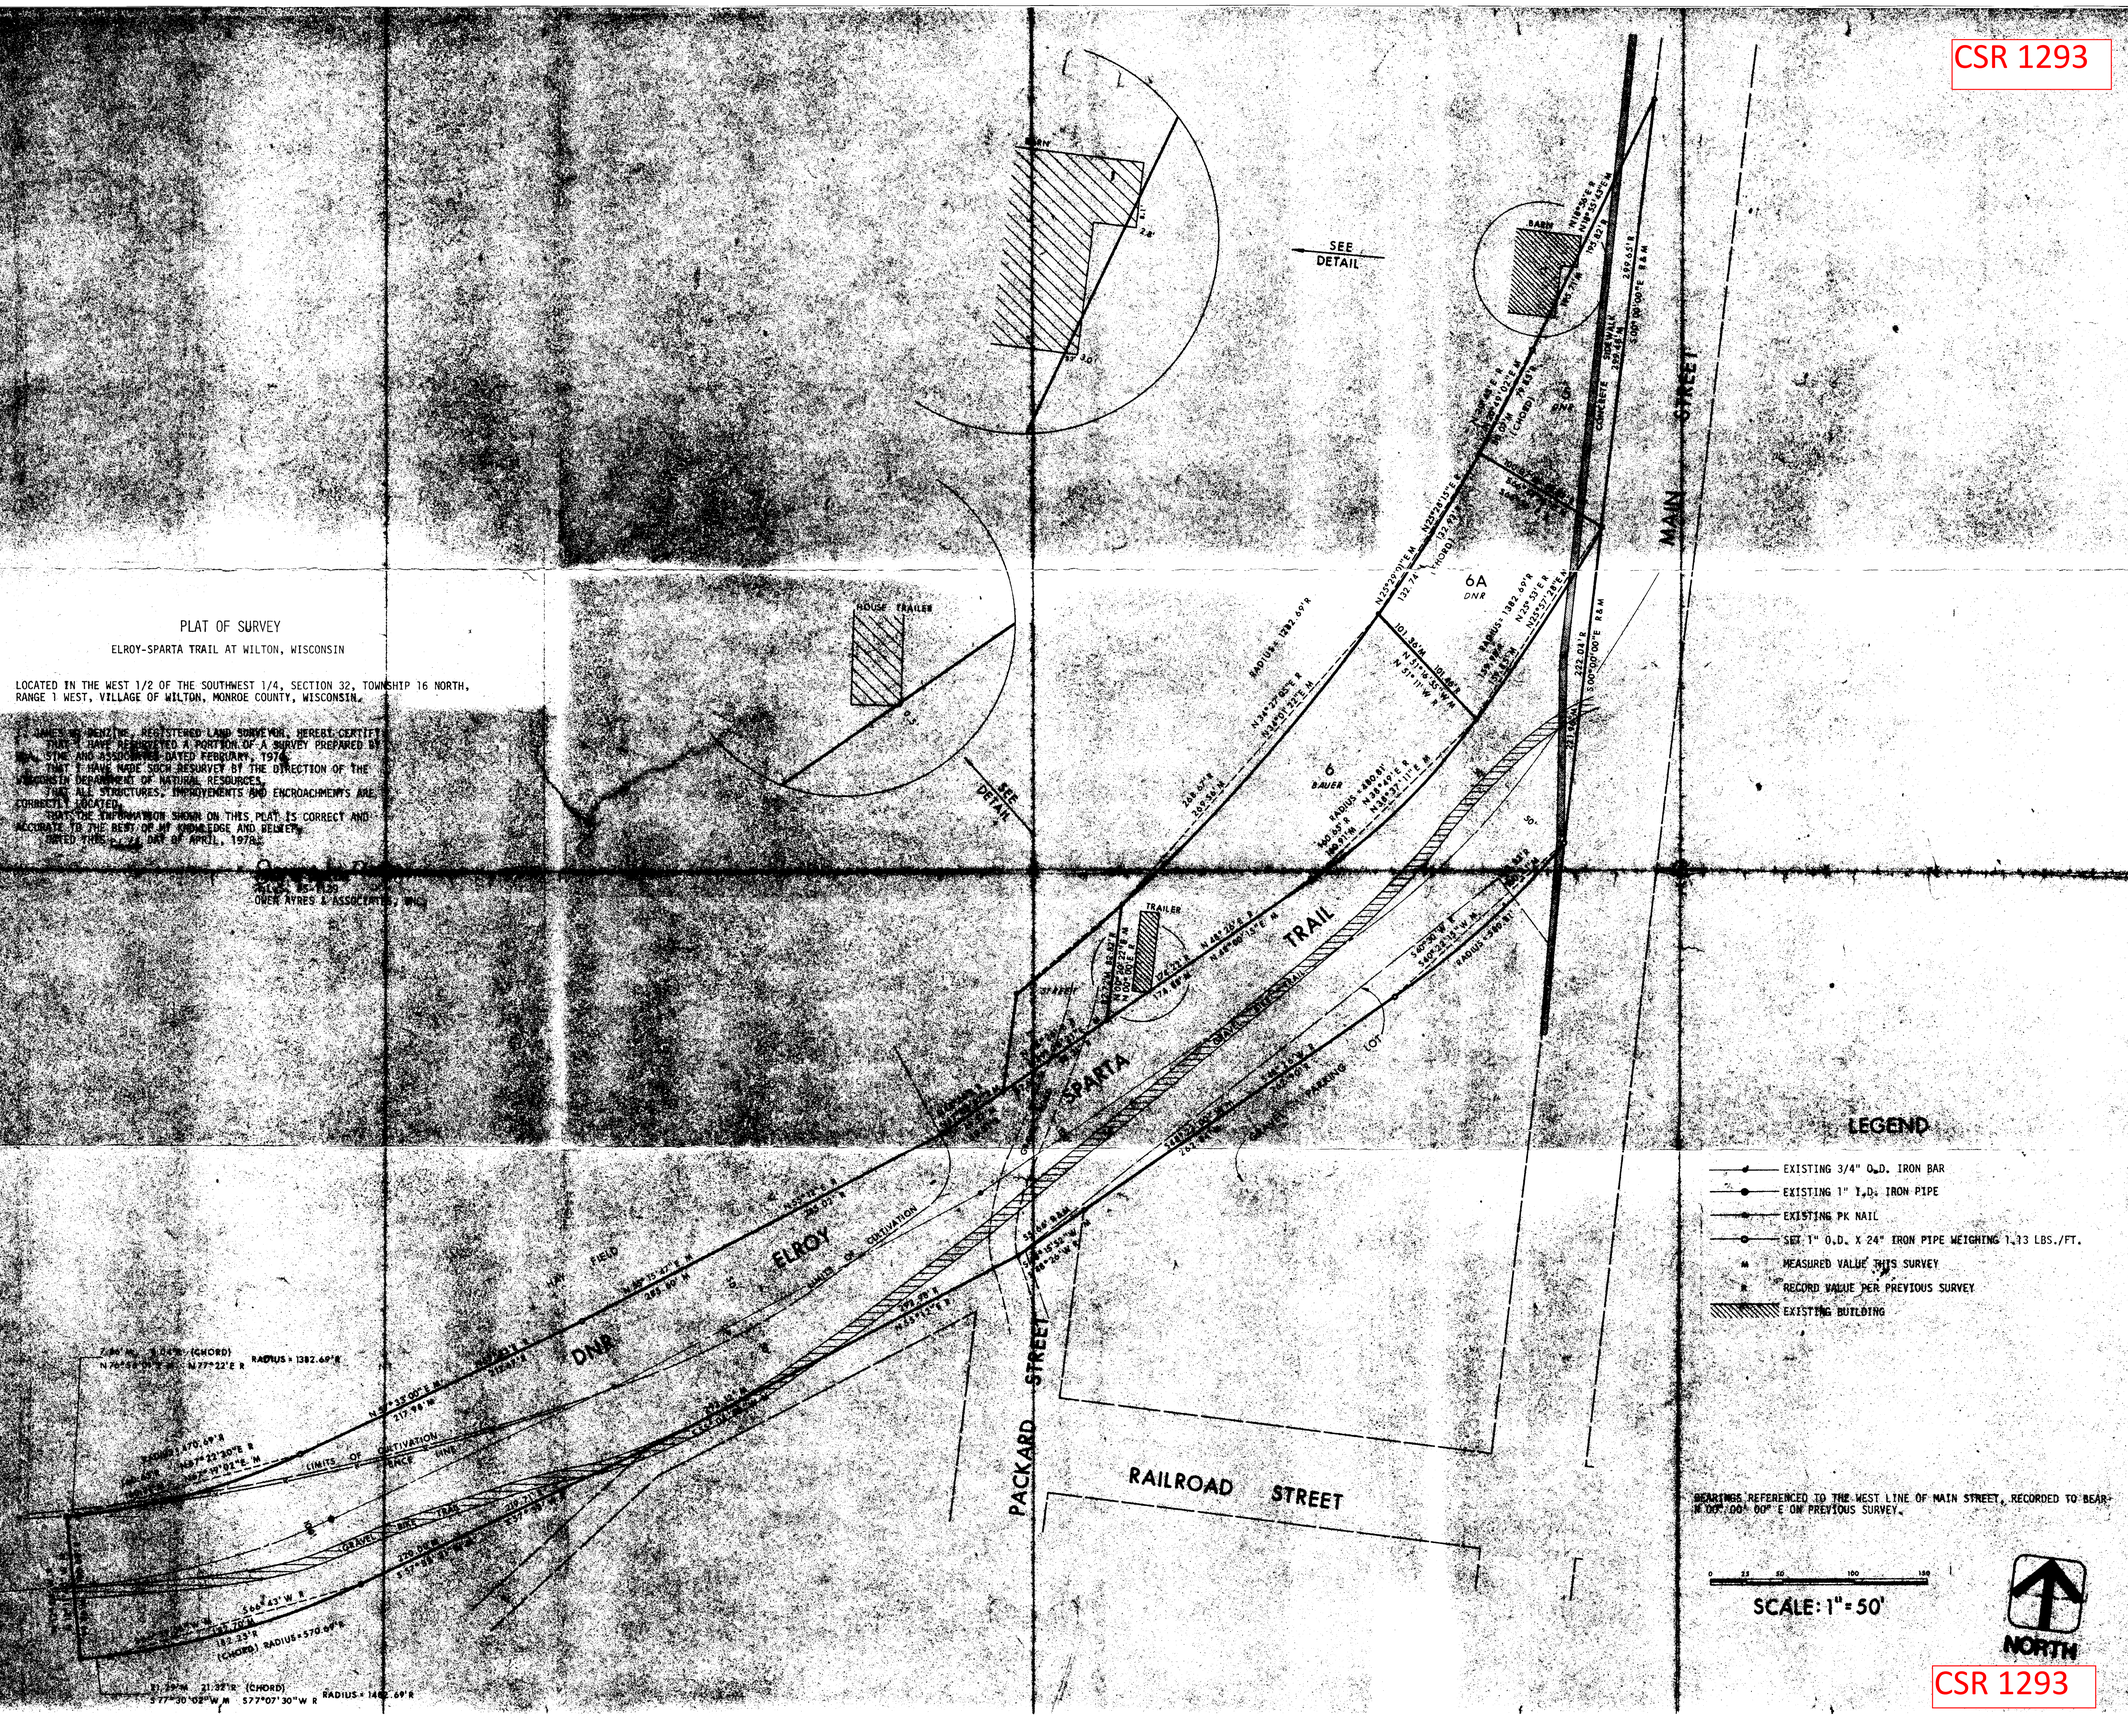

OWEN AYRES & ASSOCIATES
CONSULTING ENGINEERS
EAU CLAIRE, WISCONSIN

WISCONSIN
JAMES W. DENZINE
S-1129
EAU CLAIRE, WIS.
LAND SURVEYOR

ELROY-SPARTA TRAIL
DEPT. OF NATURAL RESOURCES
WILTON ENCROACHMENT SURVEY

LOCATED IN THE WEST 1/2 OF THE SOUTHWEST 1/4, SECTION 32, T16N, R1W, VILLAGE OF WILTON, MONROE COUNTY, WISCONSIN.

JOB NO.	U141
DATE	04-19-78
SCALE	1" = 50'
DRAWN	DLR
APPROVED	JWD

CSR 1293

CSR 1293