CERTIFIED SURVEY MAP

of the Southeast ¼ and part of the Southeast ¼ of the Northeast ¼ of Section 34, the Northwest ¼ of the Southwest ¼ and part of the Southwest ¼ of the Northwest ¼ of Section 35 all in Town 19 North, Range 2 West, Township of Grant, Monroe County, Wisconsin.

CERTIFICATION

I, Ronald D. Parish, Registered Land Surveyor, hereby certify: That I have surveyed, divided, and mapped the lands described below by the order and under the direction of LaVerne Nelson and Bruce Riggs; That said survey and plat is a correct representation of the exterior boundaries of the lands surveyed; And that I have complied with the provisions of Chapter 236 of the Wisconsin Statutes to the best of my knowledge and belief.

Dated this 4th day of December 1984

Bearings referenced to the East line of the SE¼ of Section 34 assumed to bear S 00°-56'-53" W

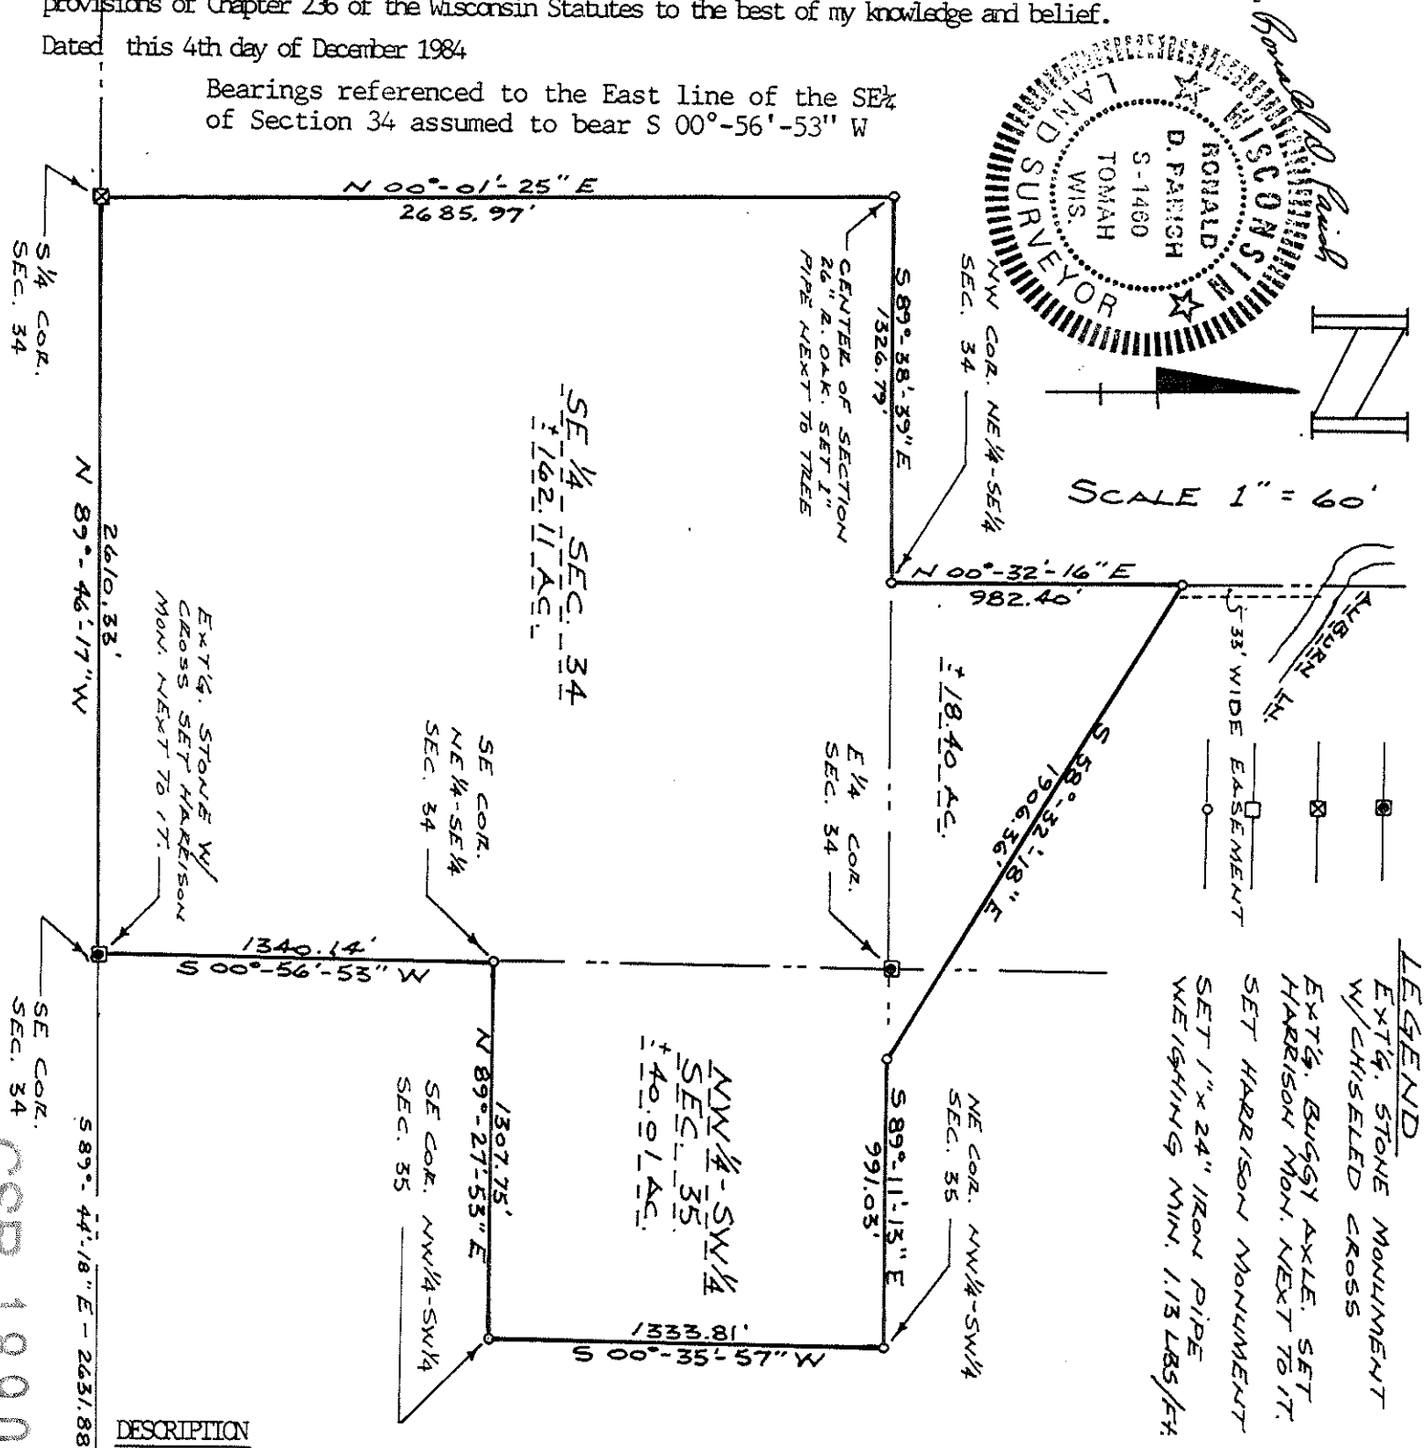

DESCRIPTION

The SE¼ and part of the SE¼-NE¼ of SEction 34, the NW¼-SW¼ and part of the SW¼-NW¼ of Section 35, all in T.19 N., R. 2 W., Town of Grant, Monroe County, Wisconsin described as follows: Commencing at the Southeast corner of Section 34, the point of beginning; thence N 89°-46'-17" W along the South line of said SE¼, 2610.33 feet to the South ¼ corner of Section 34; thence N 00°-01'-25" E along the north-south ¼ line, 2685.97 feet to the center of Section; thence S 89°-38'-39" E along the east-west ¼ line, 1326.79 feet; thence N 00°-32'-16" E along the forty line, 982.40 feet; thence S 58°-32'-18" E, 1906.36 feet; thence S 89°-11'-13" E along the east-west ¼ line of Section 35, 991.03 feet; thence S 00°-35'-57" W along the forty line,1333.81 feet; thence N 89°-27'-53" W along the forty line, 1307.75 feet; thence S 00°-56'-53" W along the East line of the SE¼ of Section 34, 1340.14 feet to the point of beginning. Also an easement for ingress and egress 33 feet in width along the West line of teh NE¼-NE¼ and the SE¼-NE¼ of Section 34, commencing at the centerline of Auburn Lane (a Town Road) and running southerly to the northeasterly boundary of the lands described above.

CSR 1890

CSR 1890

AFFIDAVIT

STATE OF WISCONSIN)
) SS.
COUNTY OF MONROE)

I, Ronald D. Parish, Registered Land Surveyor #S-1460 hereby depose and say that I am a land surveyor registered in the State of Wisconsin and that I have surveyed and mapped Monroe County Certified Survey Map #357080 recorded in Volume 5 of Certified Survey Maps, Page 34. Said Certified Survey Map is incorrect for the following reasons: An error in my office computations resulted in the bearings and distances for the East half of Section 34 and the South half of Section 35 all in Town 19 North, Range 2 West, Township of Grant, Monroe County, Wisconsin, to be calculated incorrrectly. In surveying to correct this problem some monuments set by Holden in 1911 were discovered causing the Legend of CERTIFIED SURVEY MAP #357080 to be changed. An explanation of these monuments follows:

1.) I discovered the stone with cross set by Holden in 1911 at the southeast corner of Section 34. This stone is 10.8 feet west and ±2 feet north of the Harrison Monument I set in 1981. I adjusted the survey to match the stone.
2.) It was brought to my attention that a ±28" red oak near the center of Section 34 appeared to have blaze marks on four sides and could possibly be the living corner called for by Holden. Accepted the tree as such, re-blazed and set 1" pipe next to the tree.
3.) An iron stake called for by Holden was found at the forty corner directly north of the center of section. Although this puts a bend in the alignment between the center of section and the North quarter corner the distances for each quarter mile match very closely. This bend affects the forty line directly to the east of the quarter line since I could not located Holden's monuments on this line. (see Section Data Sheet in County Surveyor's office).

That I make this affidavit and corrected Certified Survey Map for the purpose of correcting said CERTIFIED SURVEY MAP #357080 and for no other purpose.

WISCONSIN
RONALD
D. PARISH
S-1460
TOMAH
WIS.
LAND SURVEYOR

Ronald D. Parish, R.L.S. #S-1460

Subscribed and sworn to before me
this_____day of _____

Notary Public, Monroe County,Wis.

My Commission expires_____

CSR 1890