PAGE ____

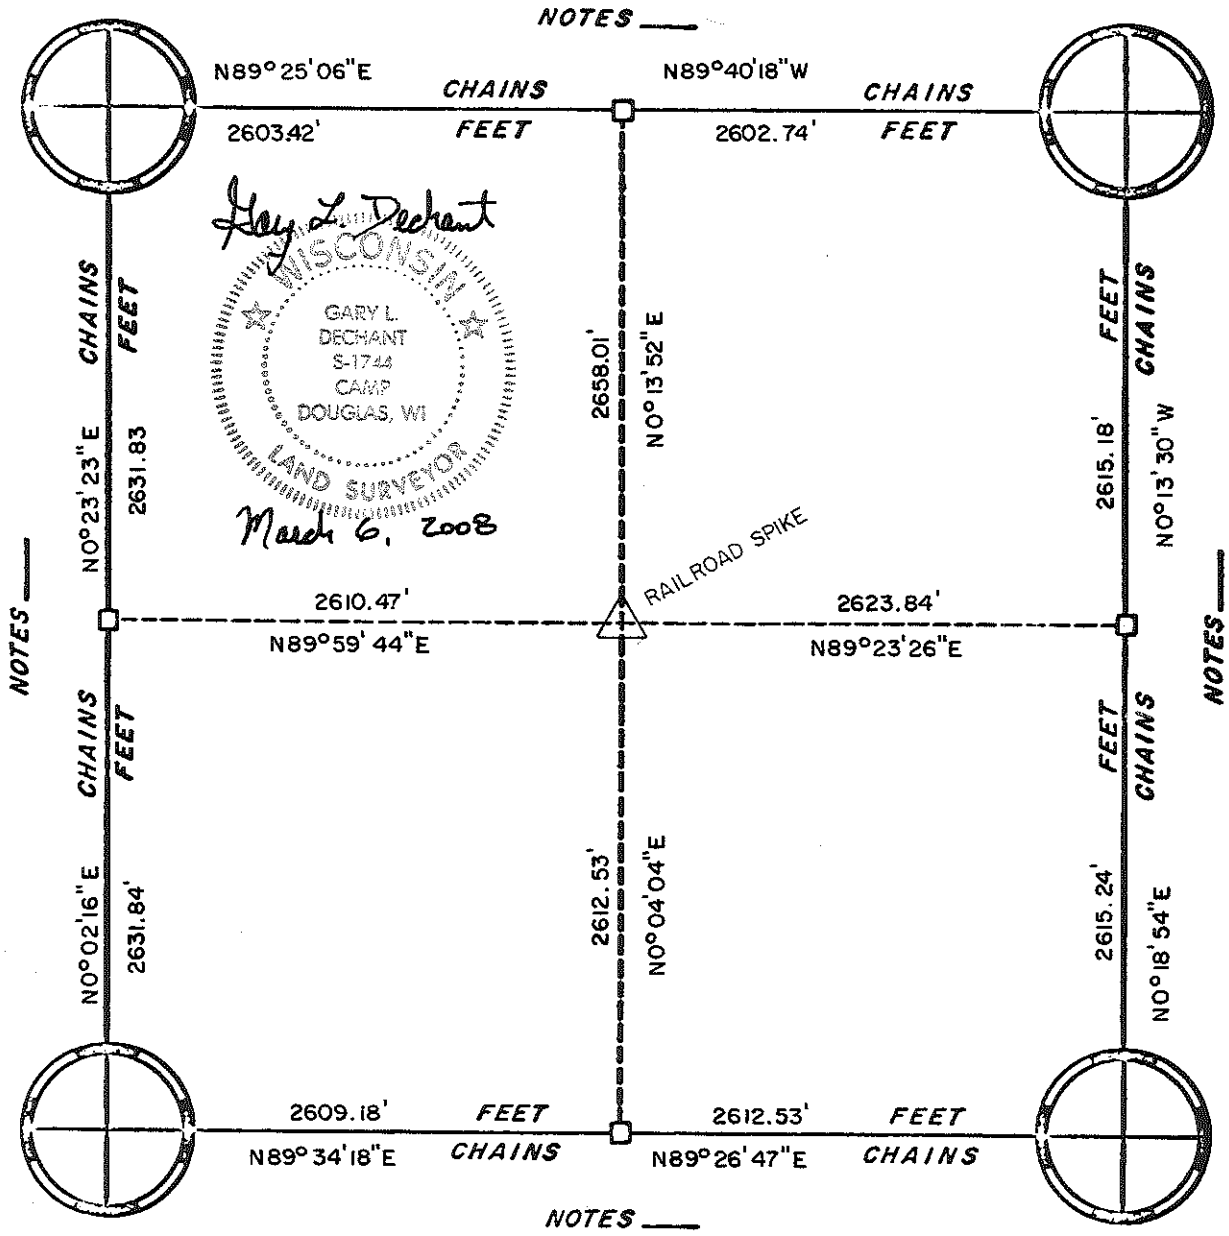

ASSUMED NORTH

CORNERS

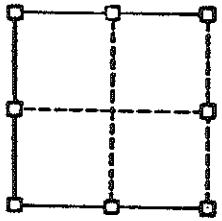

RE-ESTABLISHED

ORIGINAL SURVEY DATA

BY [redacted]

DATE _____

SURVEYED BY	CONTRACT DATE	COUNTY	TOWN-VILLAGE-CITY	SECTION	TOWNSHIP	RANGE
G. L. DECHANT	MARCH 6, 2008	MONROE [redacted]	SHELDON	13	T 15 N	R 2 W

PAGE ____

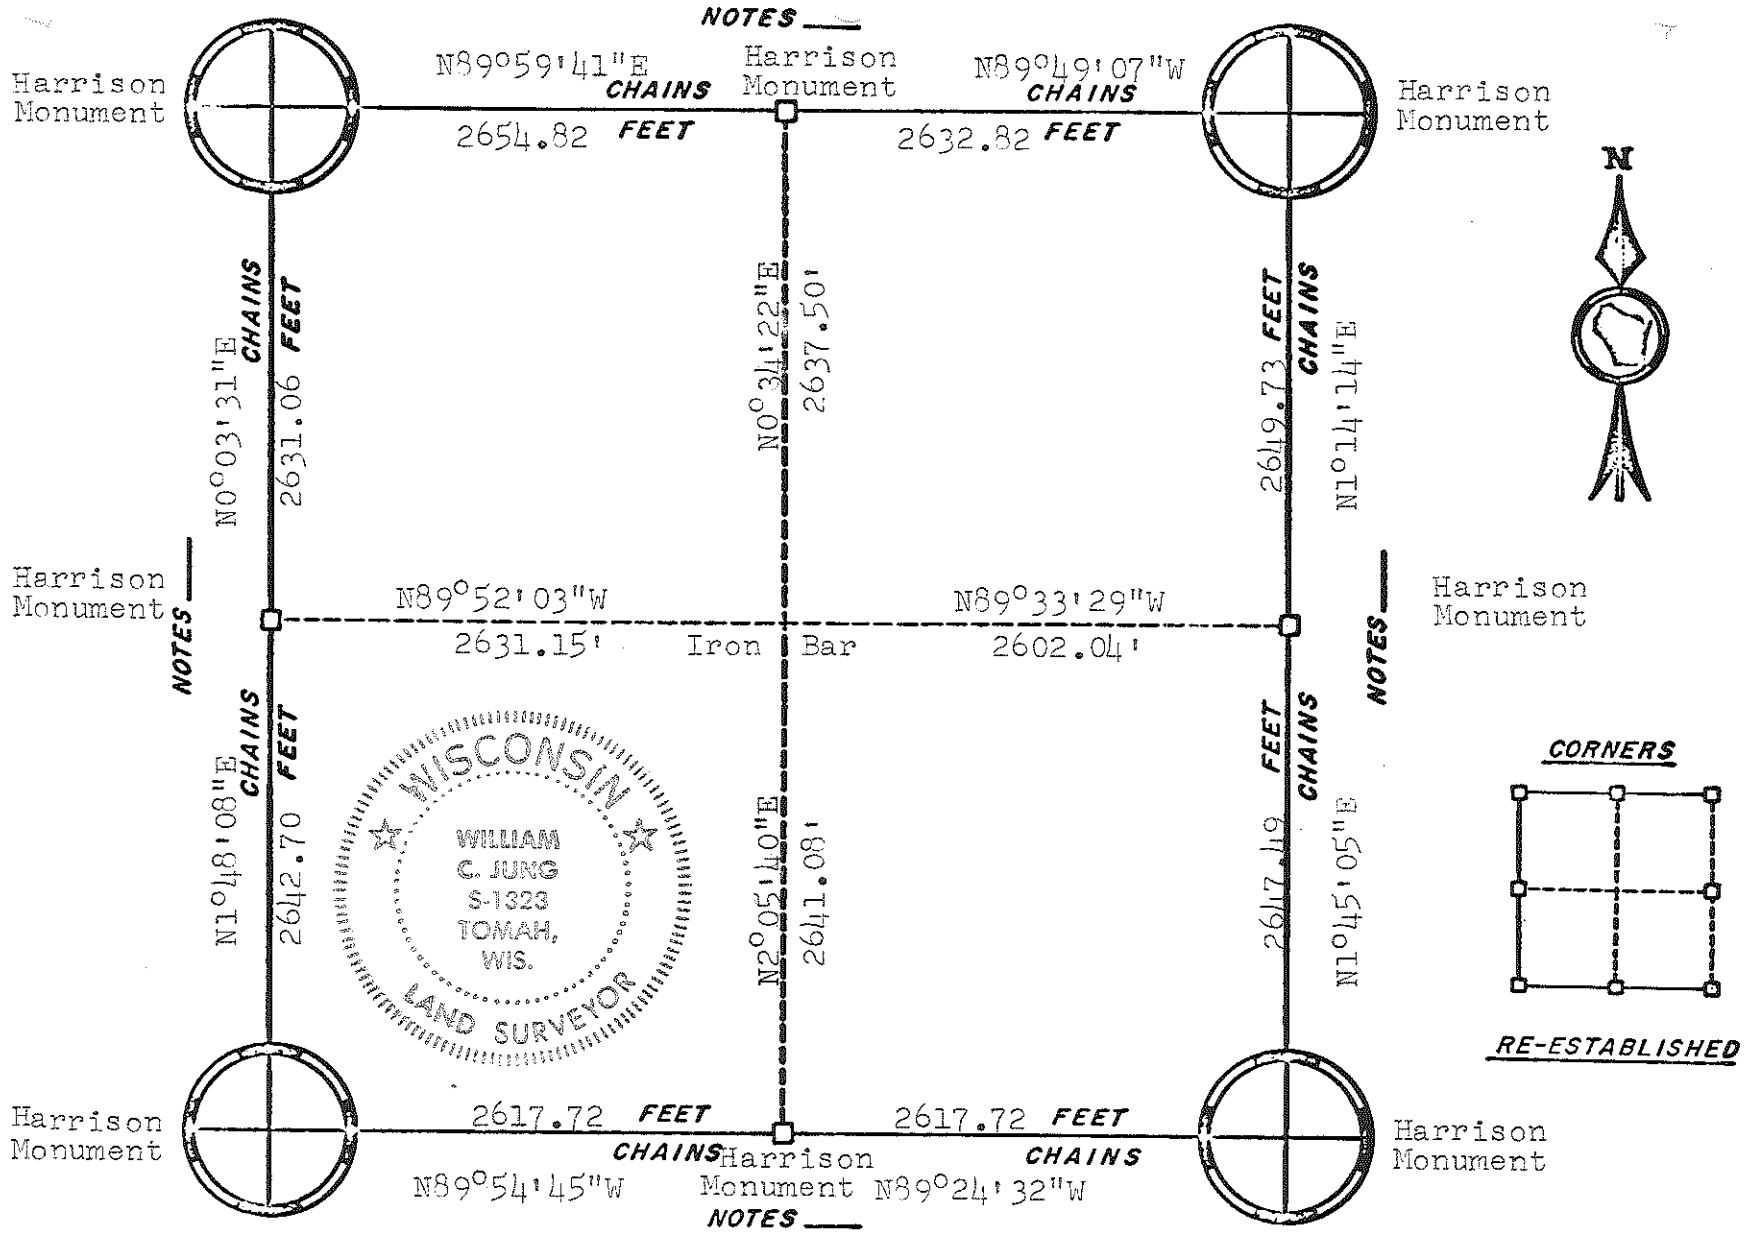

BY NSG

[redacted]

DATE 3/5/79

ORIGINAL SURVEY DATA

SURVEYED BY	CONTRACT DATE	COUNTY	TOWN-VILLAGE-CITY	SECTION	TOWNSHIP	RANGE
W. C. Jung	October 1978	[redacted]	Sheldon	16	15N	2W

PAGE ____

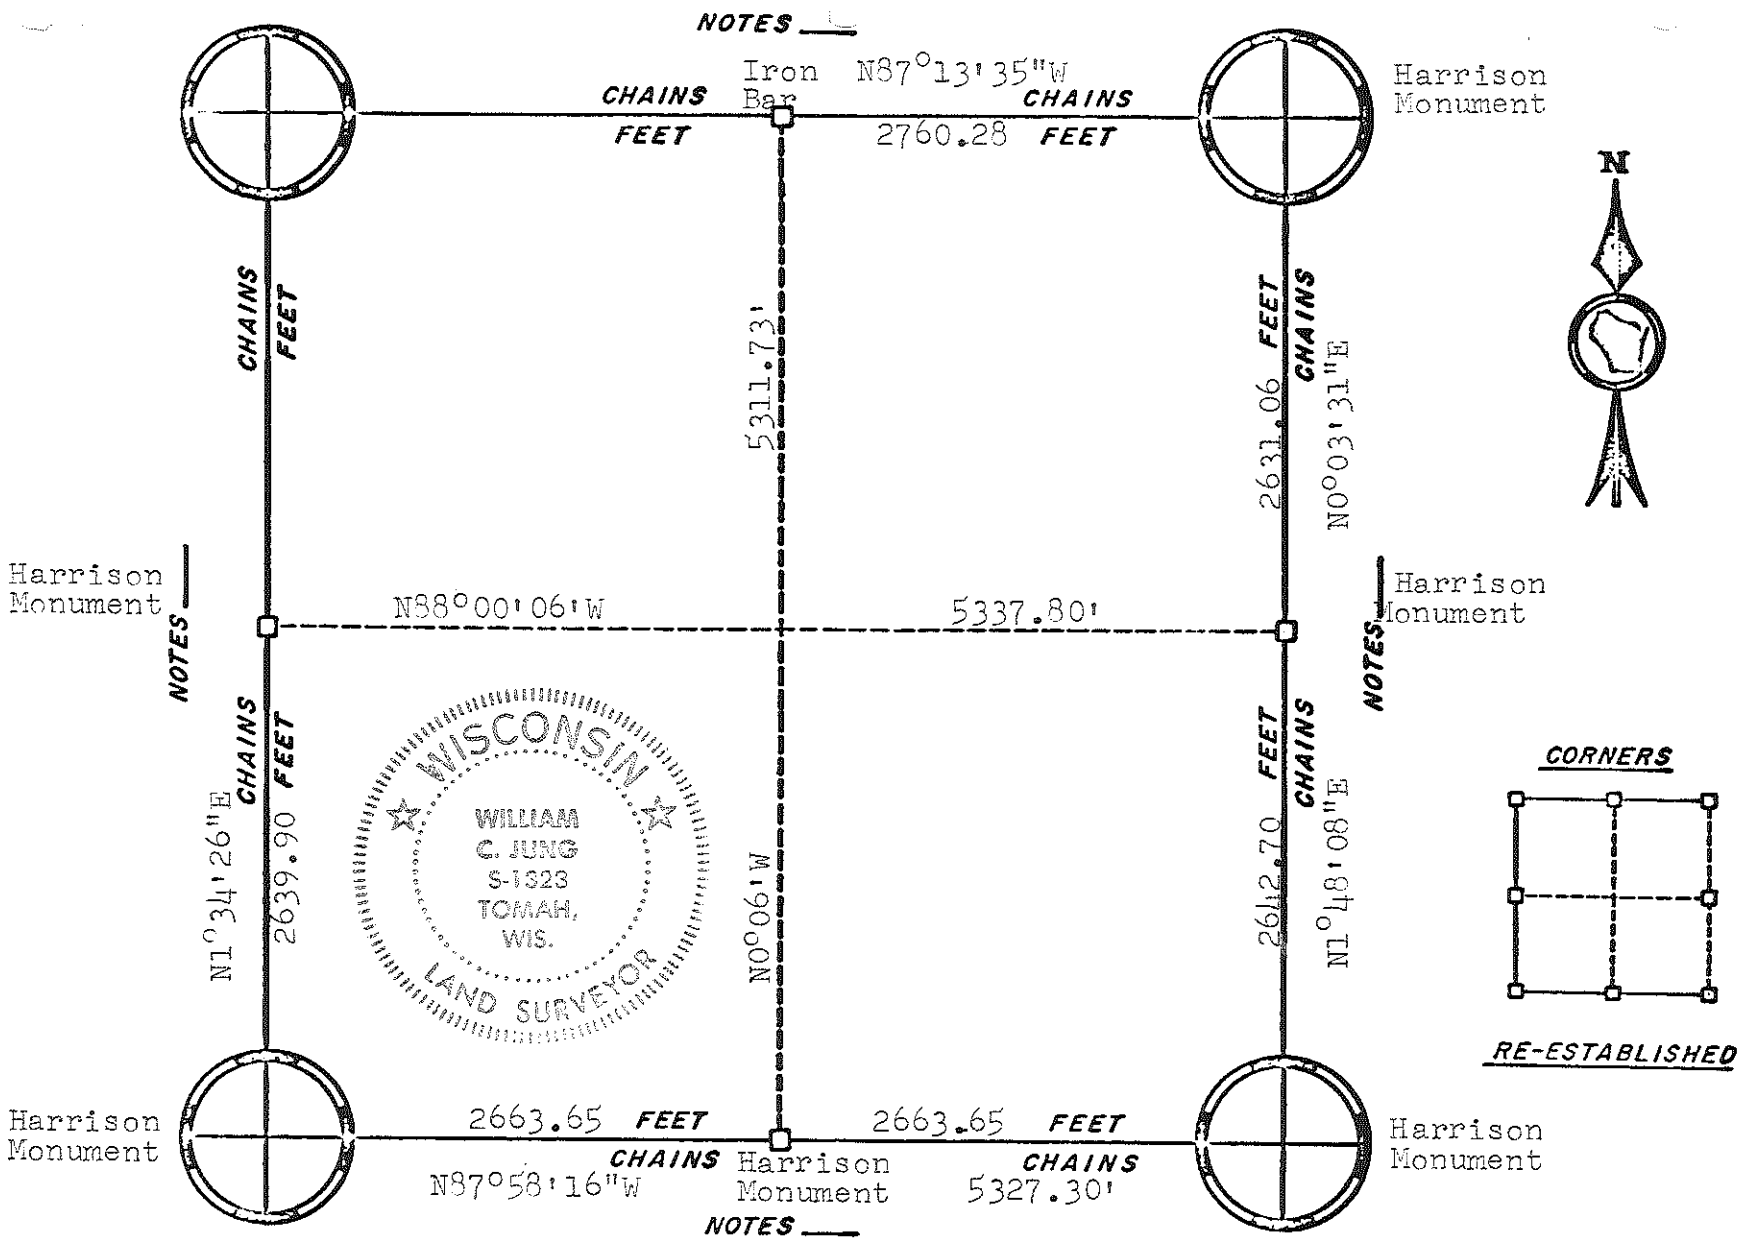

ORIGINAL SURVEY DATA

BY WCJ

[redacted]

DATE 3/5/79

SURVEYED BY	CONTRACT DATE	COUNTY	TOWN-VILLAGE-CITY	SECTION	TOWNSHIP	RANGE
W. C. Jung	October 1978	[redacted]	Sheldon	17	15N	2W

PAGE ____

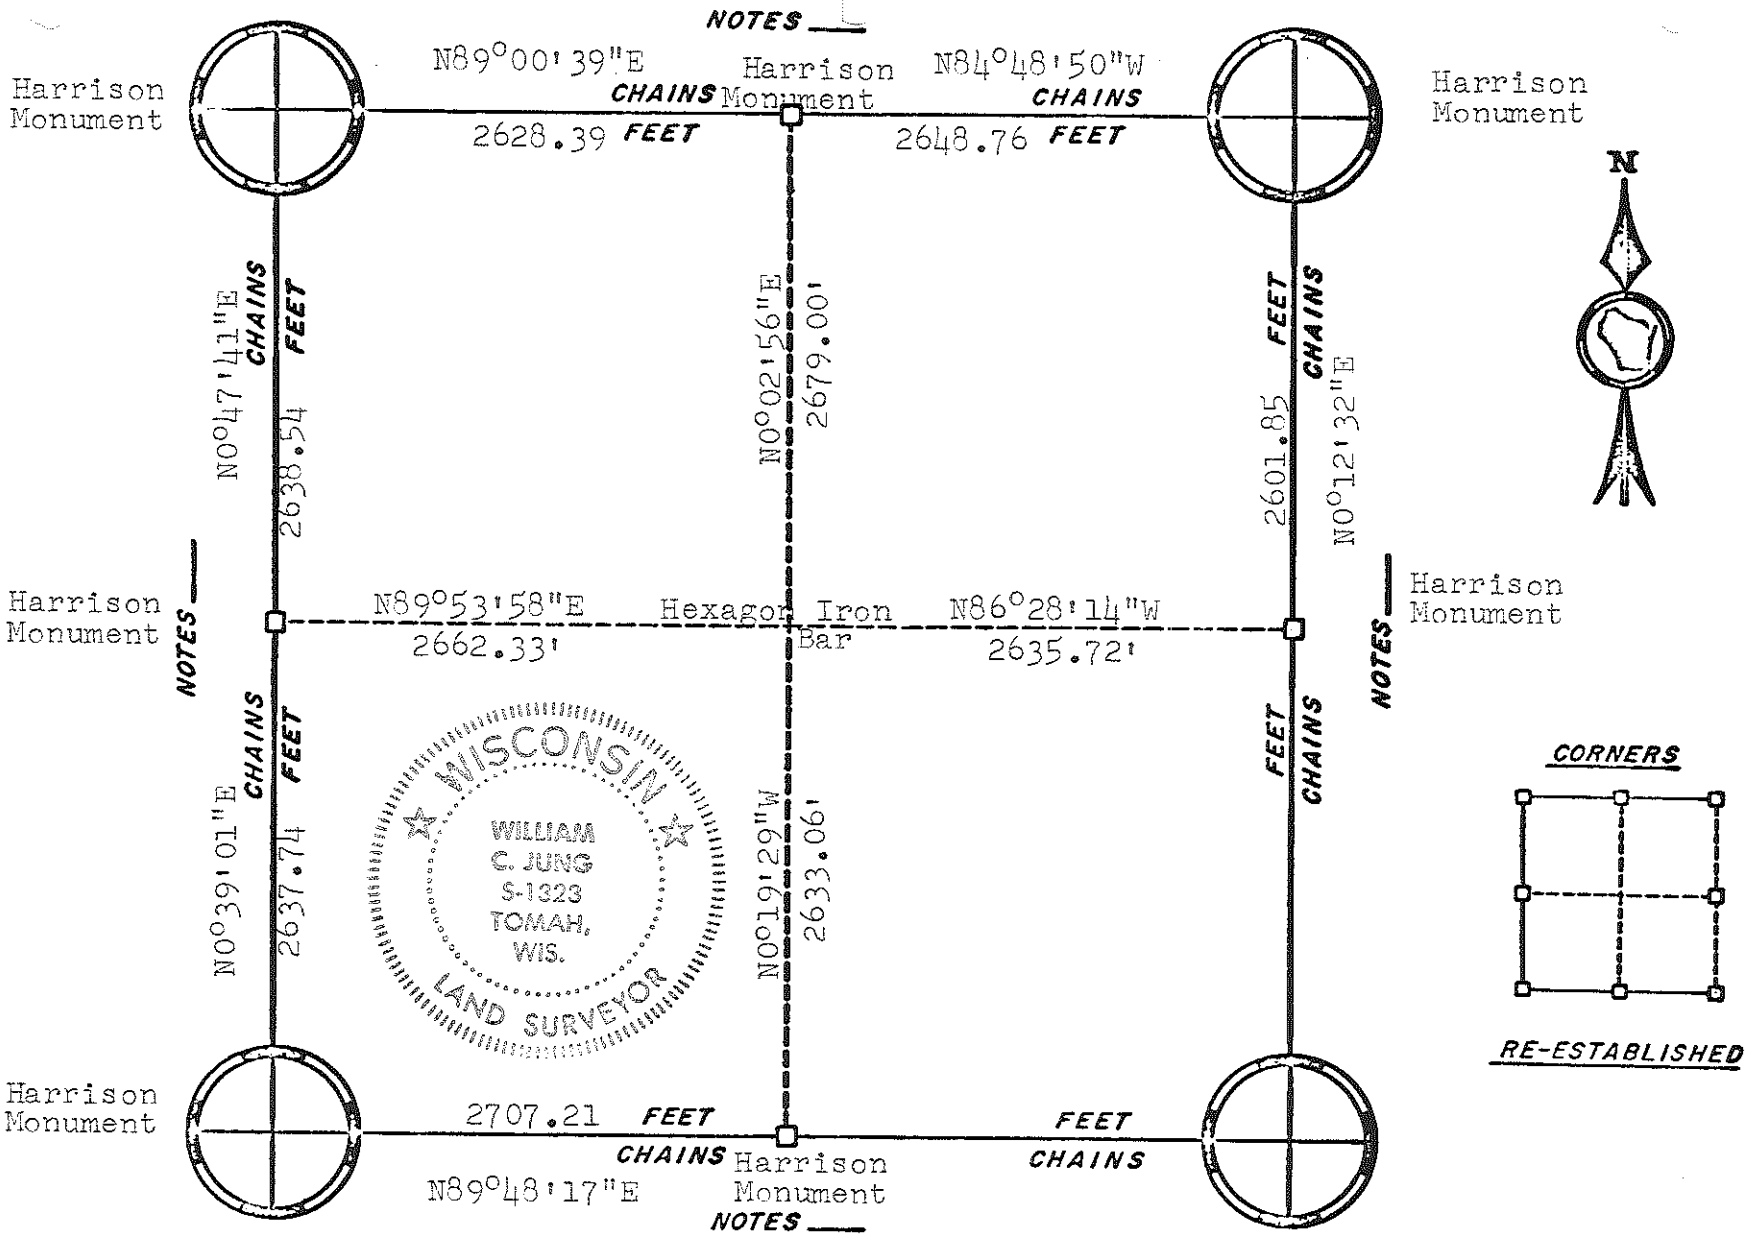

ORIGINAL SURVEY DATA

BY: [redacted]

DATE wkg 3/5/79

SURVEYED BY	CONTRACT DATE	COUNTY	TOWN-VILLAGE-CITY	SECTION	TOWNSHIP	RANGE
W. C. Jung	July 1978	[redacted]	Sheldon	22	15N	2W

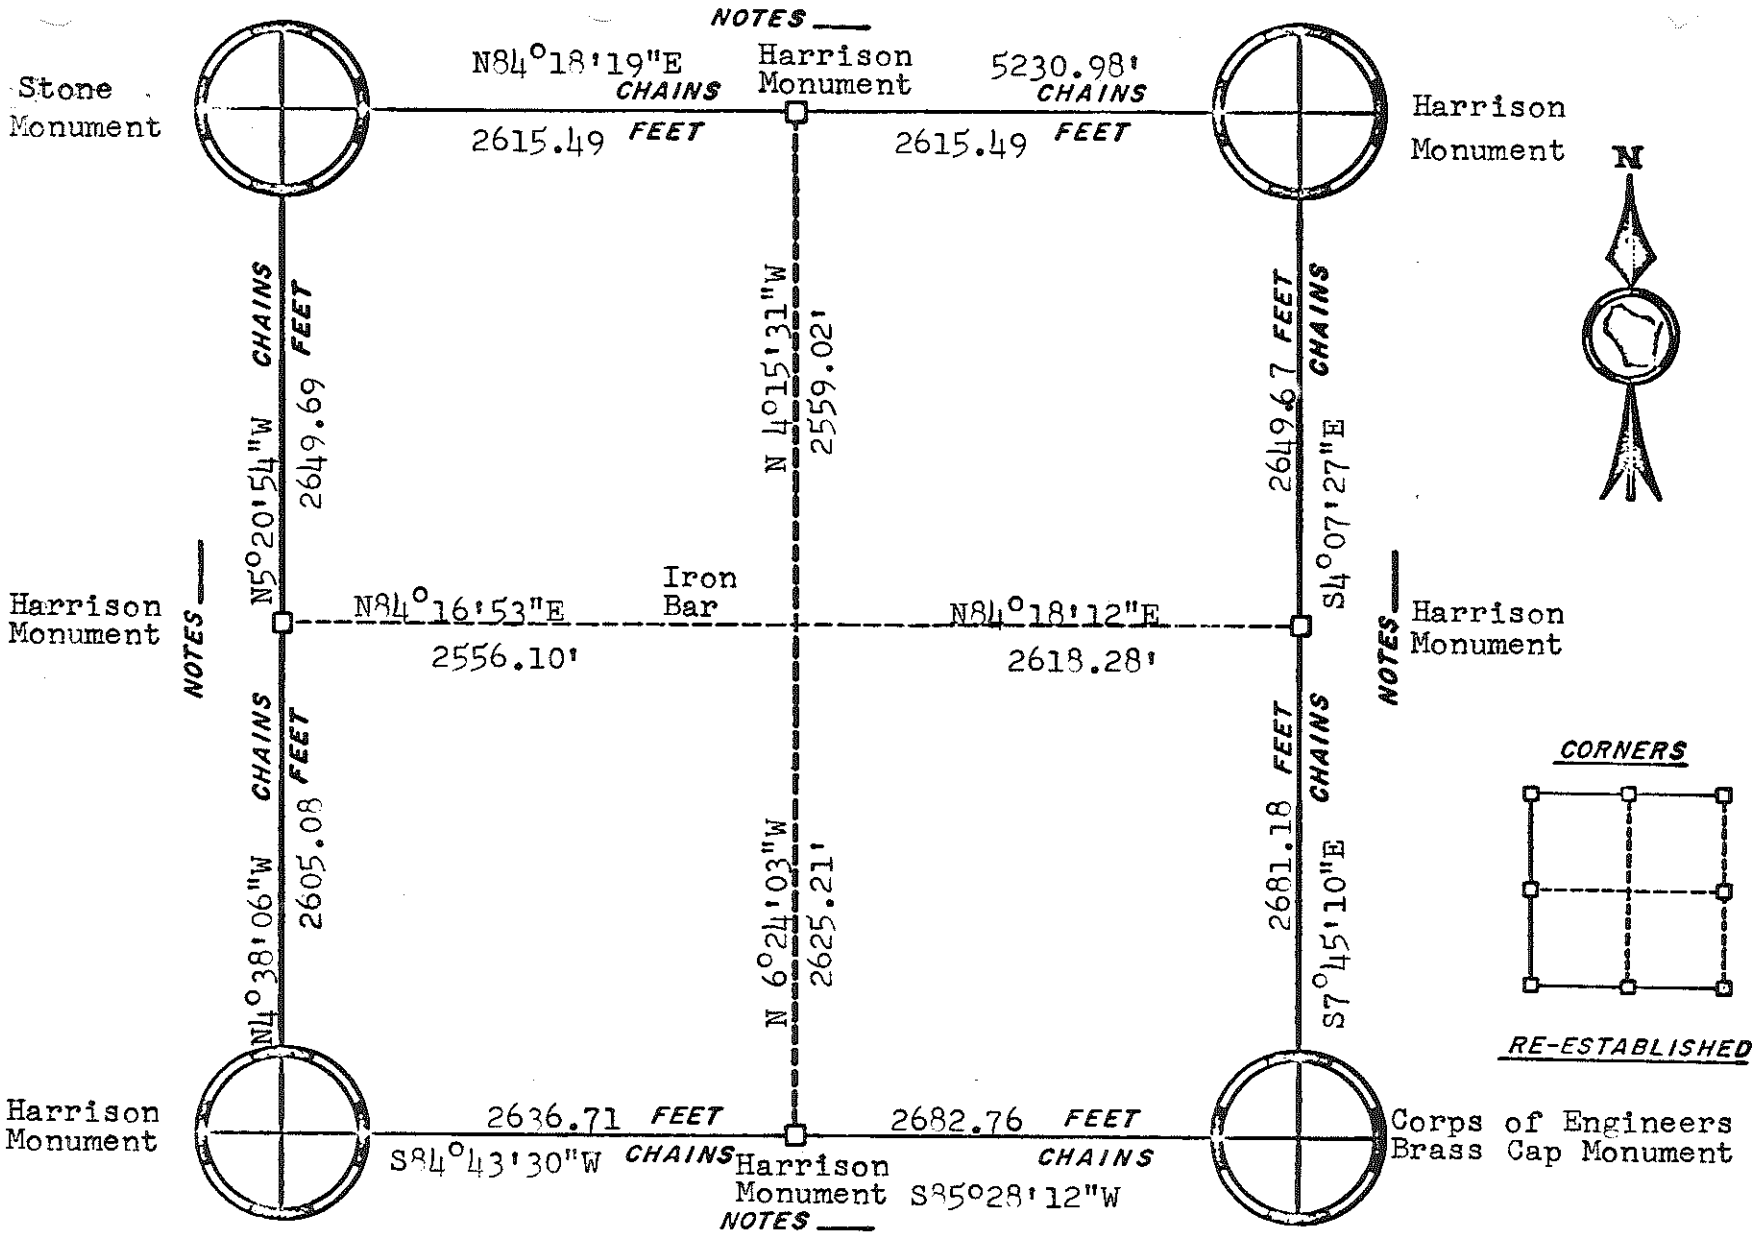

ORIGINAL SURVEY DATA

BY [redacted]

DATE 3/16/81

SURVEYED BY	CONTRACT DATE	COUNTY	TOWN-VILLAGE-CITY	SECTION	TOWNSHIP	RANGE
H. A. Sime	August, 1980	MONROE [redacted]	Sheldon	33	T15N	2W