CSR 2050

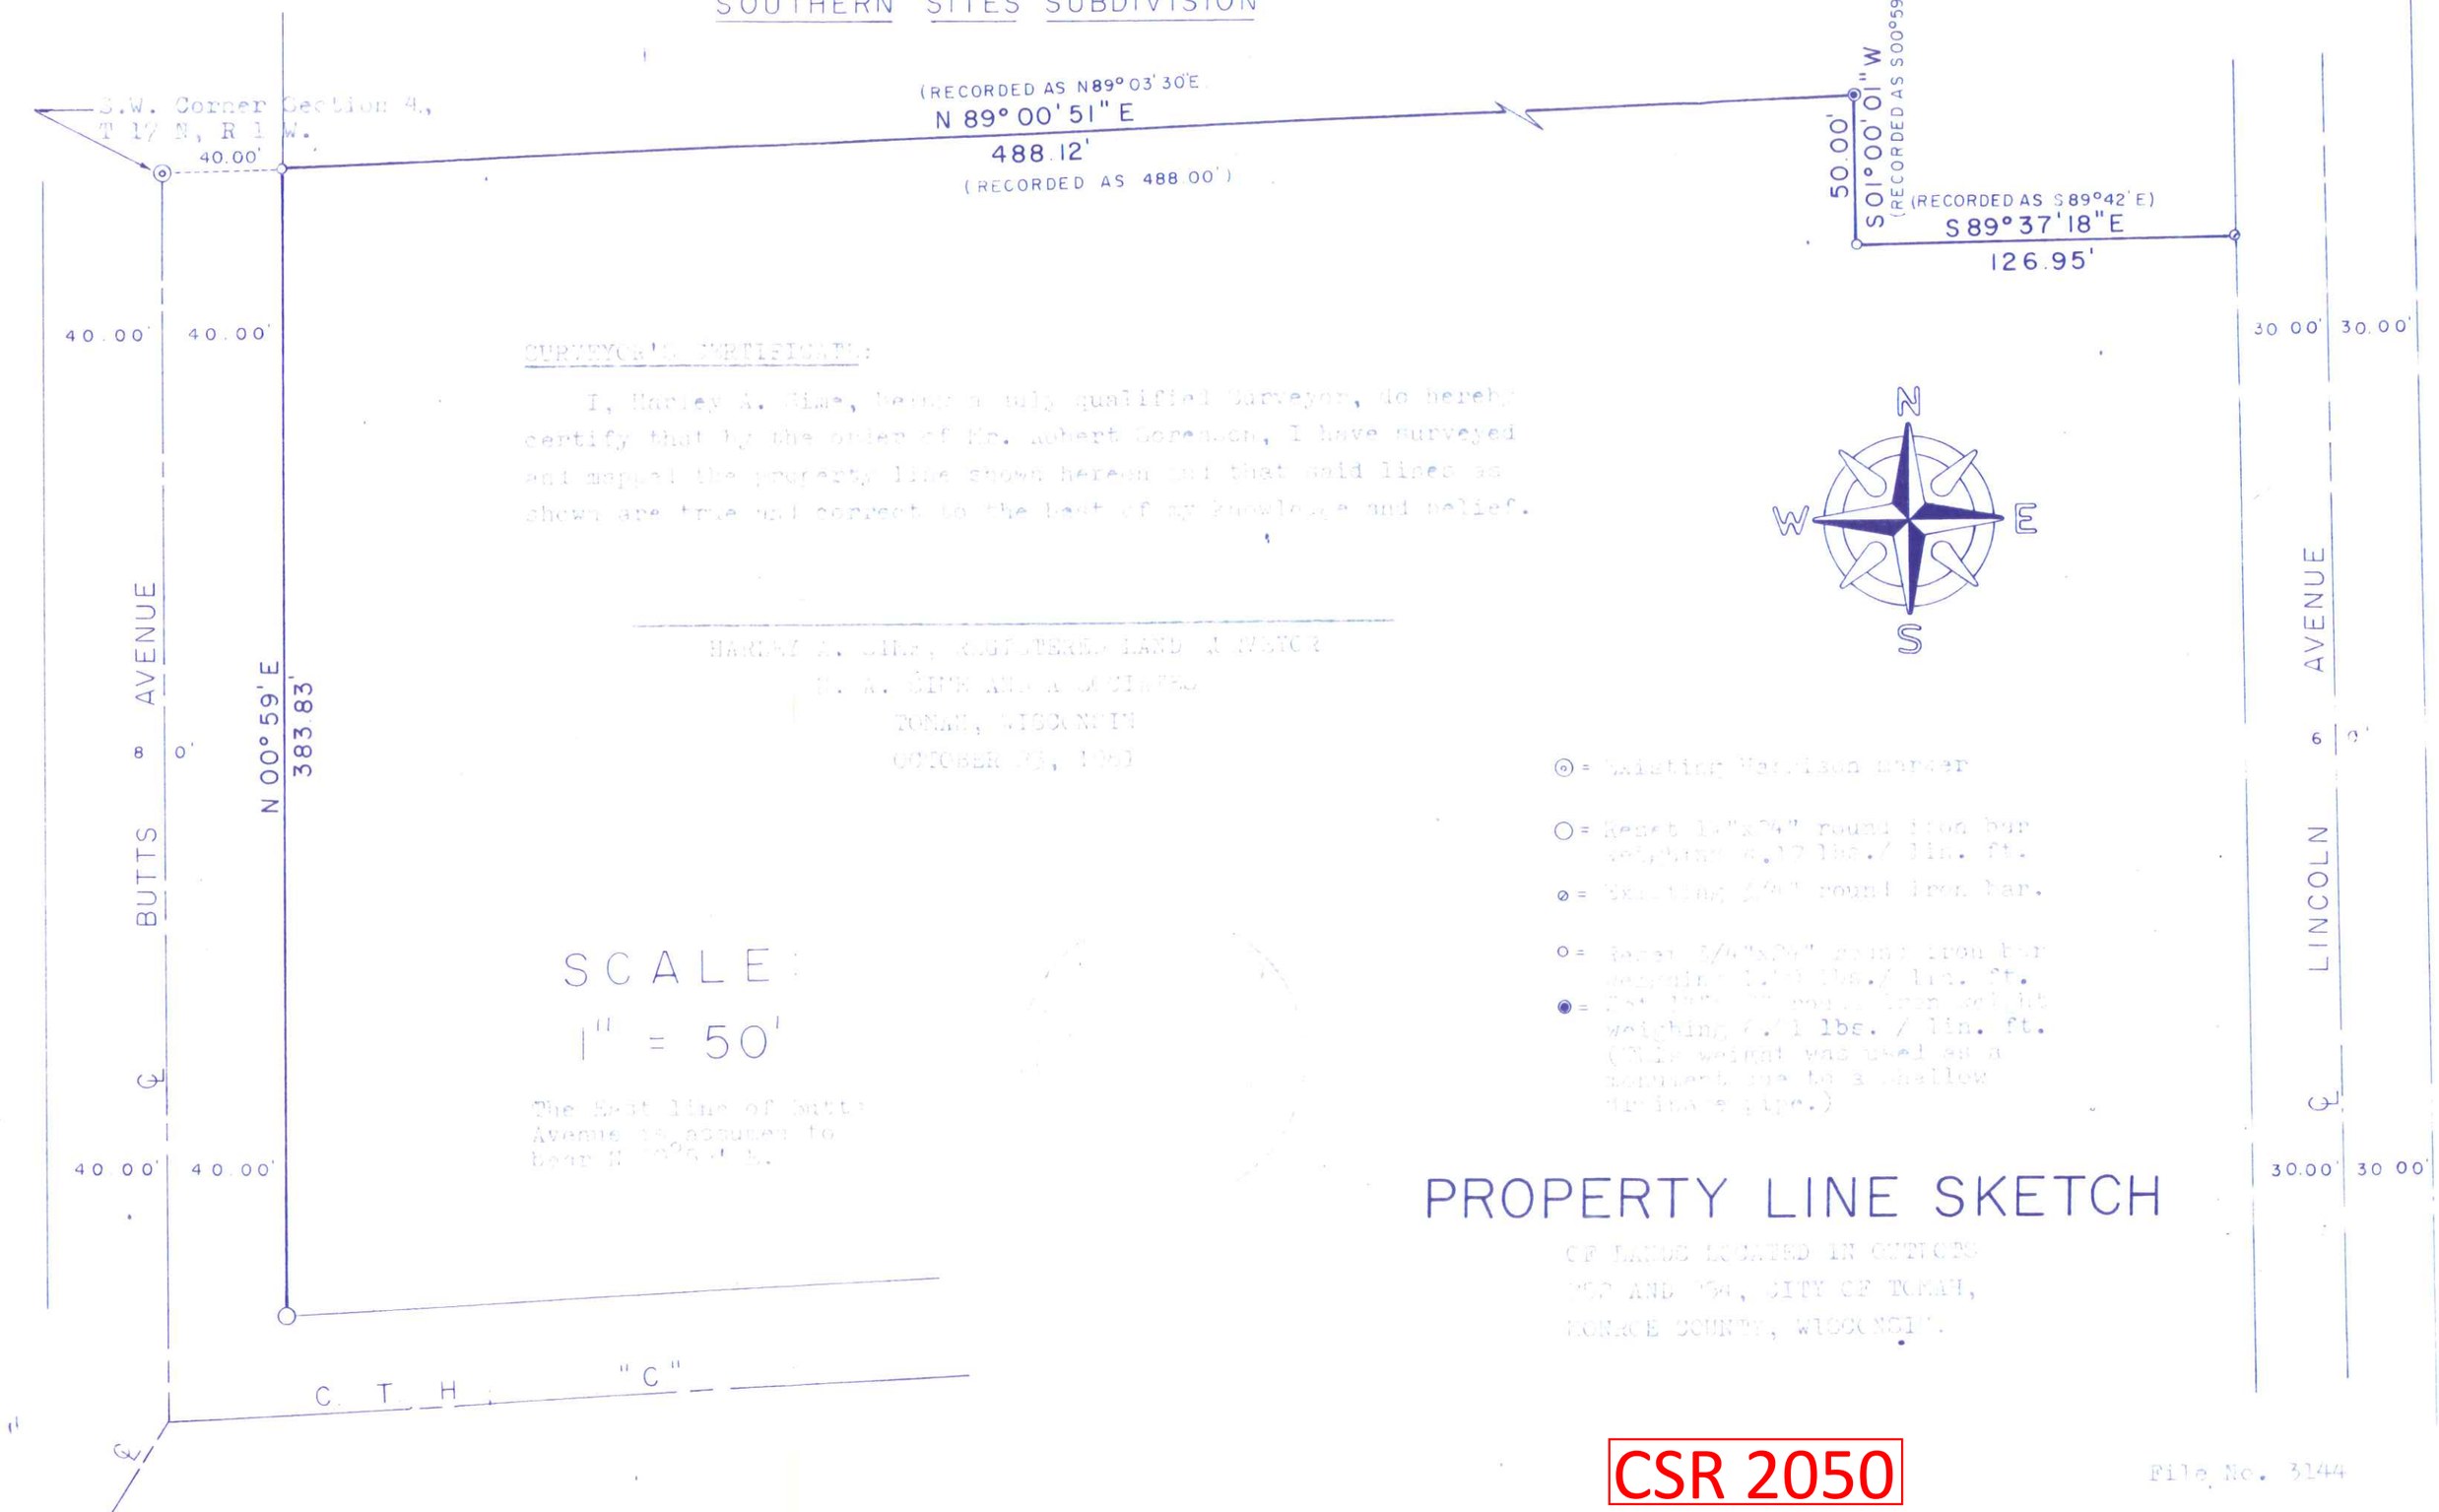

SURVEYOR'S CERTIFICATE:

I, Harley A. Sime, being a duly qualified Surveyor, do hereby certify that by the order of Mr. Robert Sorenson, I have surveyed and mapped the property line shown hereon and that said lines as shown are true and correct to the best of my knowledge and belief.

HARLEY A. SIME, REGISTERED LAND SURVEYOR
H. A. SIME AND ASSOCIATES
TOMAH, WISCONSIN
OCTOBER 23, 1961

⊙ = Existing Harrison marker

○ = Reset 1/2"x24" round iron bar weighing 6.12 lbs./ lin. ft.

⊘ = Existing 3/4" round iron bar.

○ = Reset 3/4"x24" round iron bar weighing 1.50 lbs./ lin. ft.

◉ = Set 1/2"x24" round iron weight weighing 6.41 lbs. / lin. ft. (This weight was used as a monument due to a shallow drainage pipe.)

CSR 2050

File No. 3144