CSR 2052

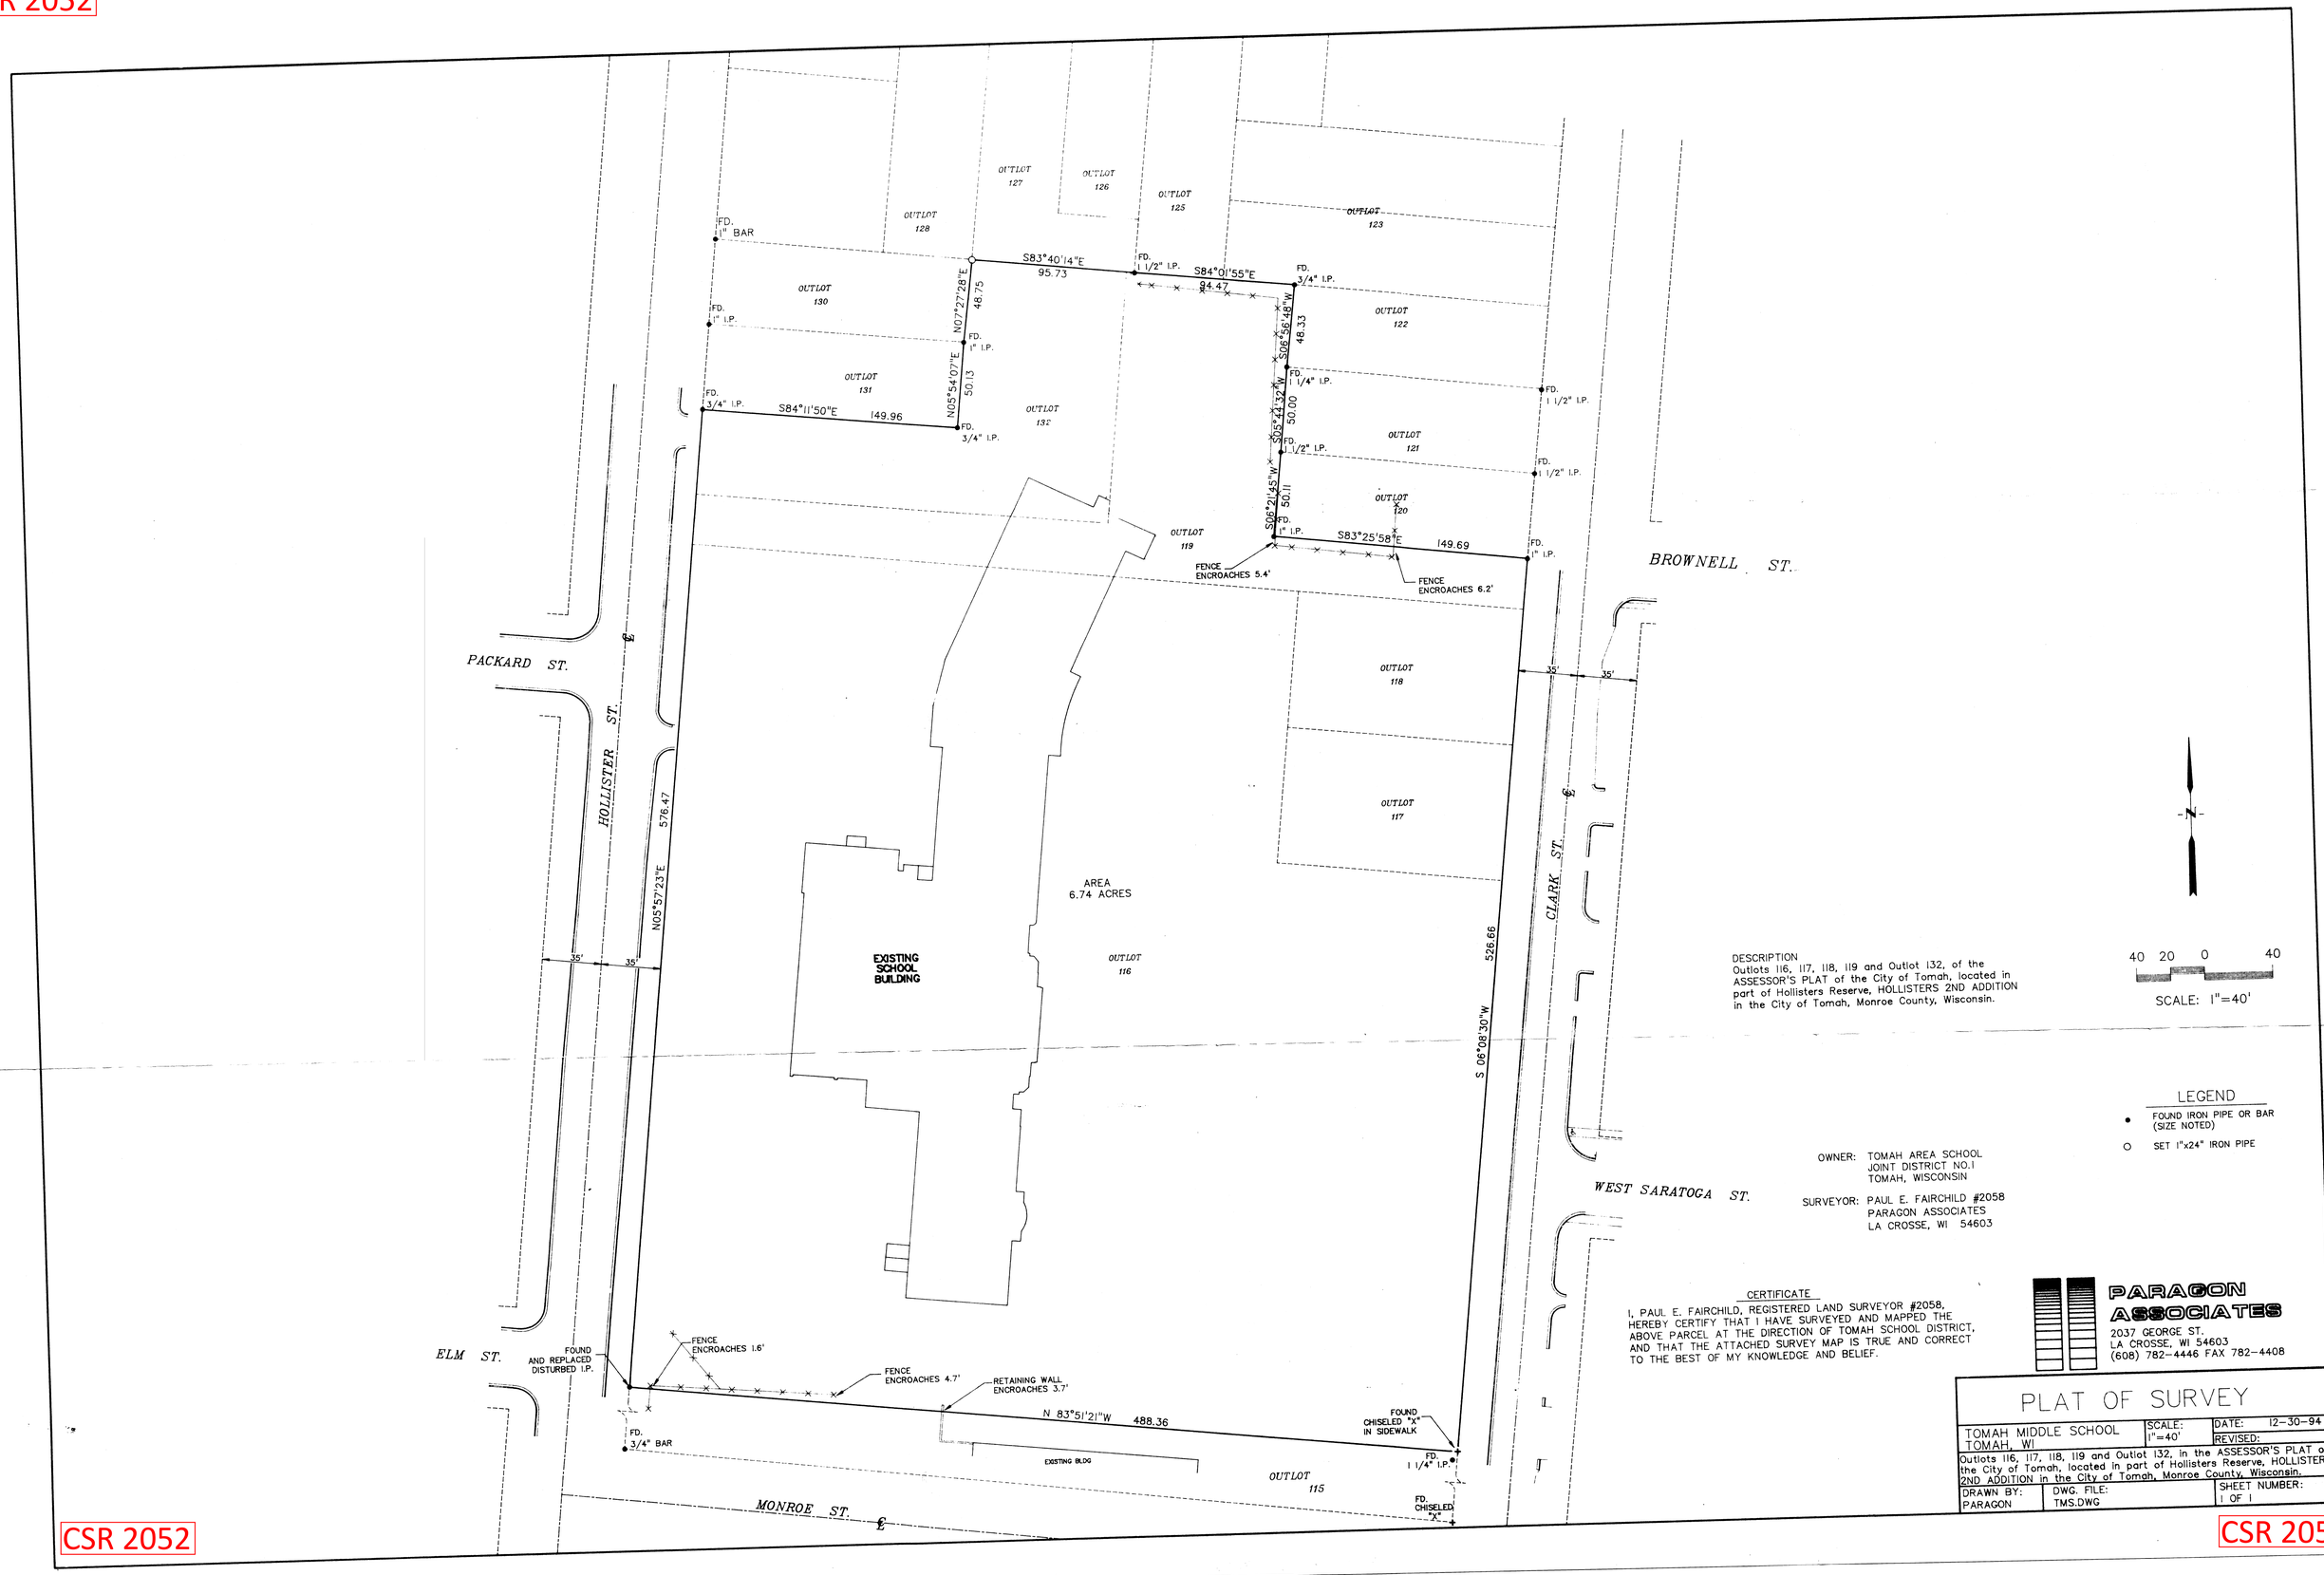

DESCRIPTION
Outlots 116, 117, 118, 119 and Outlot 132, of the ASSESSOR'S PLAT of the City of Tomah, located in part of Hollisters Reserve, HOLLISTERS 2ND ADDITION in the City of Tomah, Monroe County, Wisconsin.

LEGEND

- ● FOUND IRON PIPE OR BAR (SIZE NOTED)
- ○ SET 1"x24" IRON PIPE

OWNER: TOMAH AREA SCHOOL JOINT DISTRICT NO.1 TOMAH, WISCONSIN

SURVEYOR: PAUL E. FAIRCHILD #2058
PARAGON ASSOCIATES
LA CROSSE, WI 54603

CERTIFICATE

I, PAUL E. FAIRCHILD, REGISTERED LAND SURVEYOR #2058, HEREBY CERTIFY THAT I HAVE SURVEYED AND MAPPED THE ABOVE PARCEL AT THE DIRECTION OF TOMAH SCHOOL DISTRICT, AND THAT THE ATTACHED SURVEY MAP IS TRUE AND CORRECT TO THE BEST OF MY KNOWLEDGE AND BELIEF.

PARAGON ASSOCIATES
2037 GEORGE ST.
LA CROSSE, WI 54603
(608) 782-4446 FAX 782-4408

PLAT OF SURVEY

TOMAH MIDDLE SCHOOL TOMAH, WI	SCALE: 1"=40'	DATE: 12-30-94 REVISED:
Outlots 116, 117, 118, 119 and Outlot 132, in the ASSESSOR'S PLAT of the City of Tomah, located in part of Hollisters Reserve, HOLLISTERS 2ND ADDITION in the City of Tomah, Monroe County, Wisconsin.		
DRAWN BY: PARAGON	DWG. FILE: TMS.DWG	SHEET NUMBER: 1 OF 1

CSR 2052