CSR 2054

CSR 2054

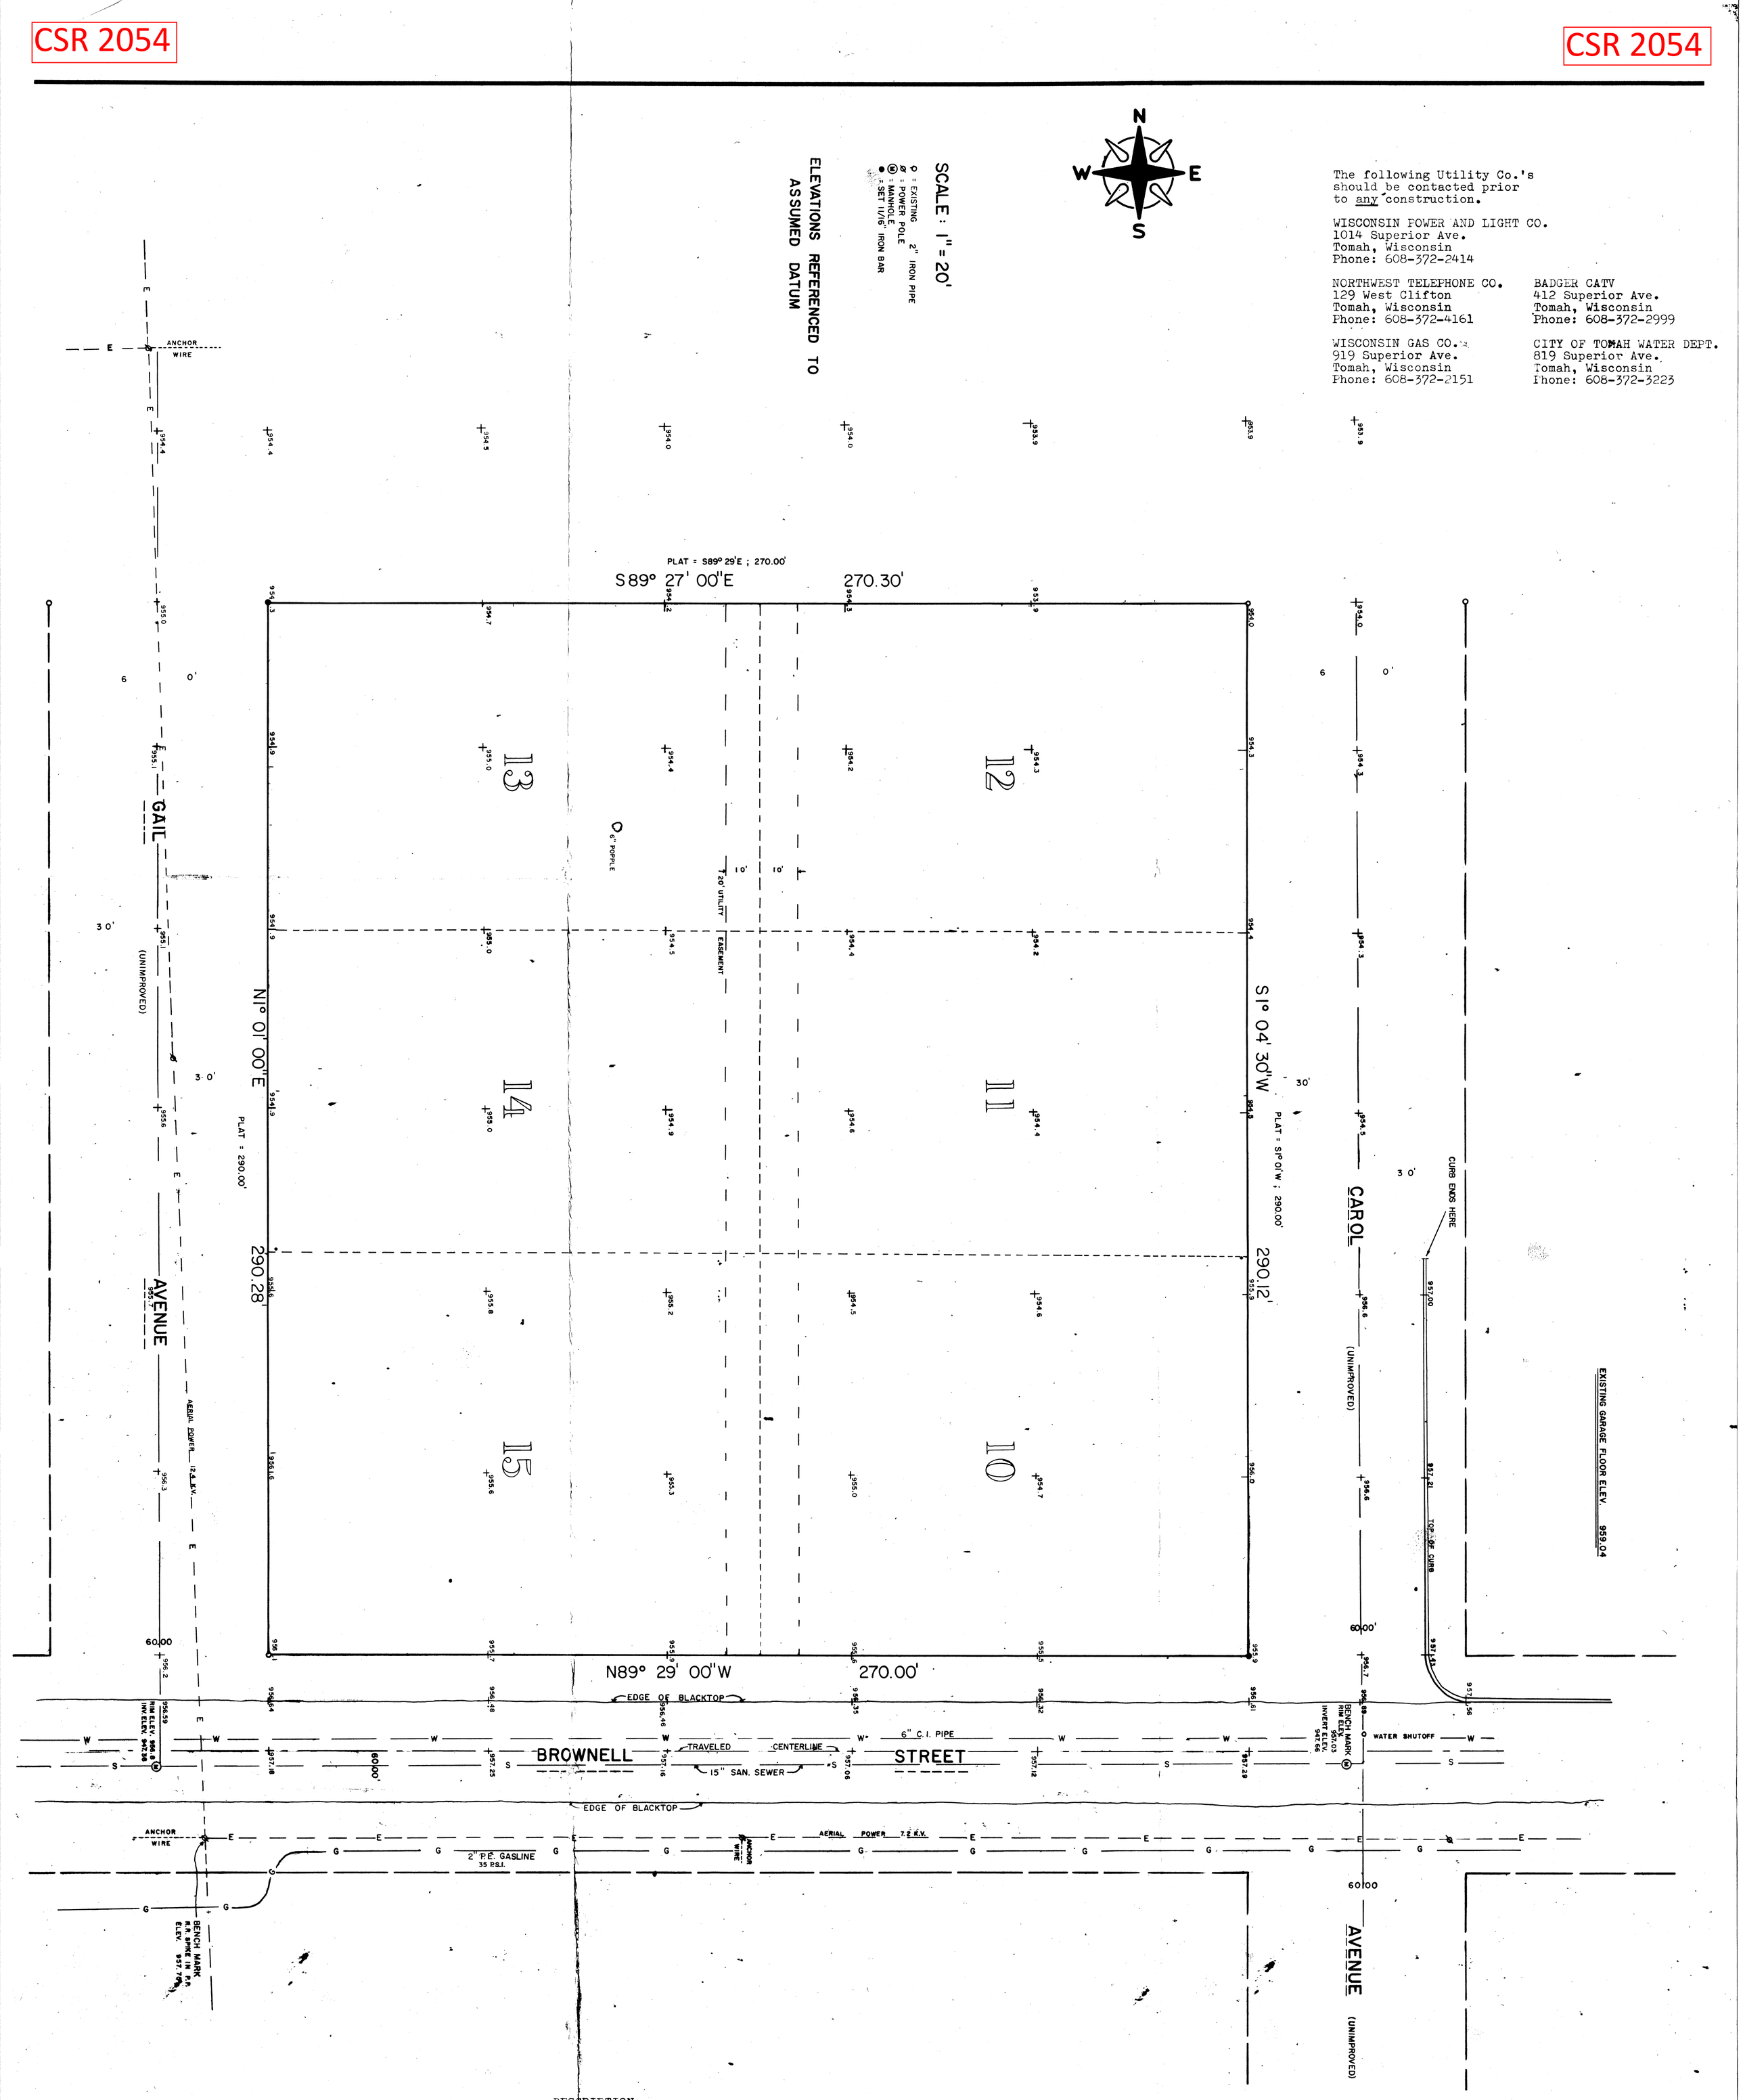

The following Utility Co.'s should be contacted prior to any construction.

WISCONSIN POWER AND LIGHT CO.
1014 Superior Ave.
Tomah, Wisconsin
Phone: 608-372-2414

NORTHWEST TELEPHONE CO.
129 West Clifton
Tomah, Wisconsin
Phone: 608-372-4161

BADGER CATV
412 Superior Ave.
Tomah, Wisconsin
Phone: 608-372-2999

WISCONSIN GAS CO.
919 Superior Ave.
Tomah, Wisconsin
Phone: 608-372-2151

CITY OF TOMAH WATER DEPT.
819 Superior Ave.
Tomah, Wisconsin
Phone: 608-372-3223

DESCRIPTION

Lots 10 thru 15, J. J. Farmer Subdivision, City of Tomah, Monroe County, Wisconsin.

SURVEYOR'S CERTIFICATE

I, Garold A. Sime, being a duly qualified Surveyor do hereby certify that by the order and under the direction of H.S.R. Associates Inc., I have surveyed and mapped the property described above and the within map is a true and correct representation of the principal topographic features shown hereon to the best of my knowledge and belief.

GAROLD A. SIME REG. LAND SURVEYOR S-1261
H. A. SIME AND ASSOCIATES
TOMAH, WISCONSIN

SURVEYOR'S NOTE:

These lots are located in flood plain. The elevation of 957.00 is the 100 year flood elevation. The elevation of 959.00 is the minimum 1st floor elevation allowed. This data was obtained from the Tomah City Engineer.

CSR 2054

CSR 2054

HSR ASSOCIATES INC
Architects / Engineers / Planners
La Crosse and Madison Wisconsin

I HEREBY CERTIFY THAT THIS PLAN, SPECIFICATION, OR REPORT WAS PREPARED BY ME OR UNDER MY DIRECT SUPERVISION AND THAT I AM A DULY REGISTERED Land Surveyor UNDER THE LAWS OF THE STATE OF Wisconsin

DATE 3/17/80 REG NO S-1261

PROJECT Monroe County Housing Authority - Tomah
H.S.R. No. 80025

DRAWING File No.2860, H.A.Sime & Assoc.
DATE March 17, 1980
DRAWN BY Charles Dade
REVISIONS

WISCONSIN
GAROLD A. SIME
S-1261
TOMAH, WIS.
LAND SURVEYOR