CSR 2076

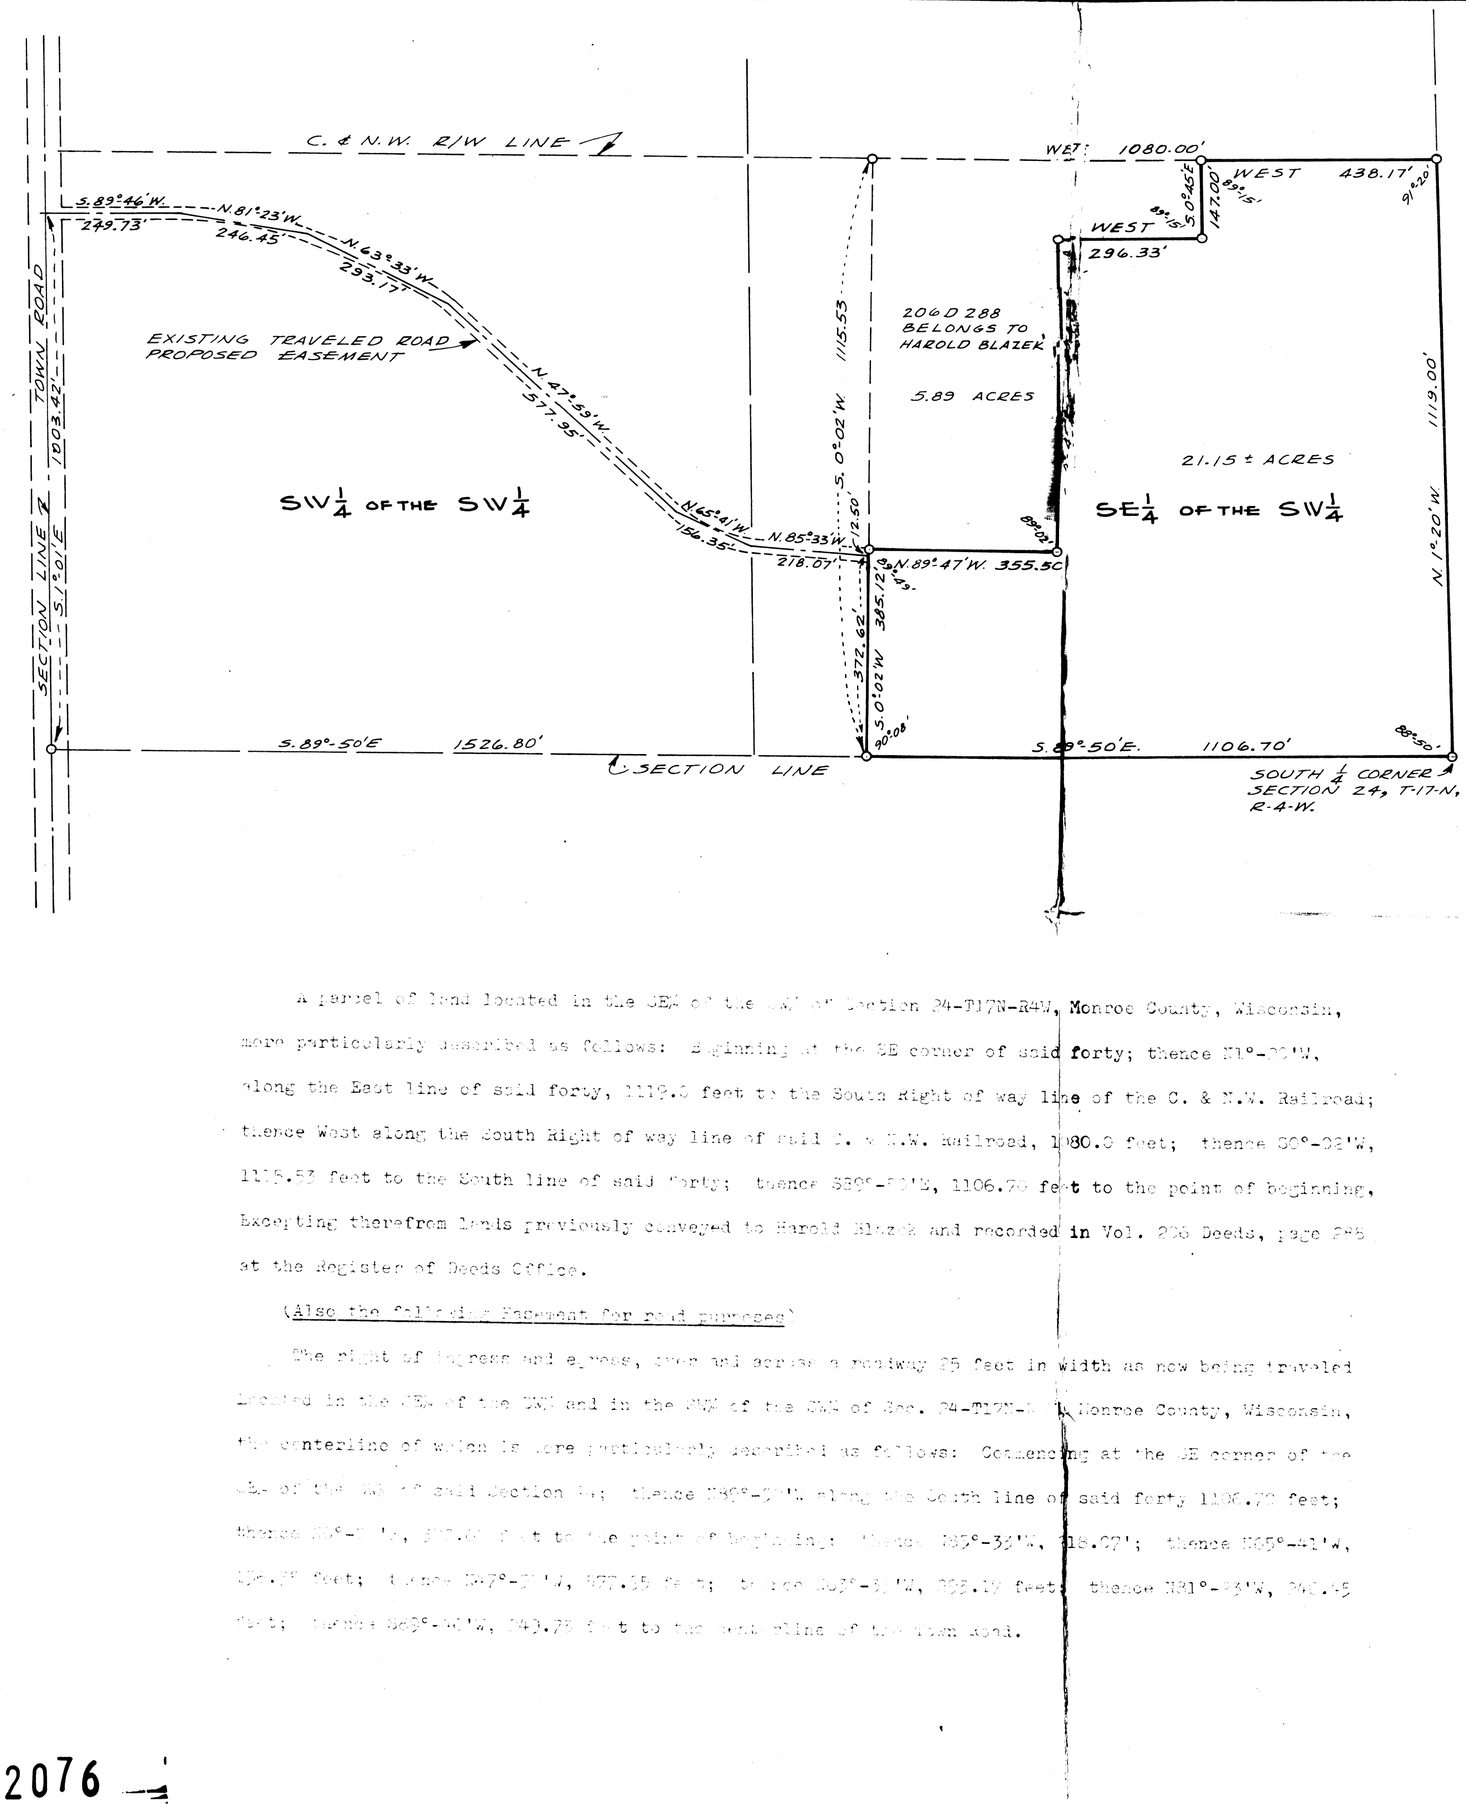

A parcel of land located in the SE¼ of the SW¼ of Section 24-T17N-R4W, Monroe County, Wisconsin, more particularly described as follows: Beginning at the SE corner of said forty; thence N1°-20'W, along the East line of said forty, 1119.0 feet to the South Right of way line of the C. & N.W. Railroad; thence West along the South Right of way line of said C. & N.W. Railroad, 1080.0 feet; thence S0°-02'W, 1115.53 feet to the South line of said forty; thence S89°-50'E, 1106.70 feet to the point of beginning, Excepting therefrom lands previously conveyed to Harold Blazek and recorded in Vol. 206 Deeds, page 288 at the Register of Deeds Office.

(Also the following Easement for road purposes)

The right of ingress and egress, over and across a roadway 25 feet in width as now being traveled located in the SE¼ of the SW¼ and in the NW¼ of the SW¼ of Sec. 24-T17N-R4W, Monroe County, Wisconsin, the centerline of which is more particularly described as follows: Commencing at the SE corner of the SE¼ of the SW¼ of said Section 24; thence S89°-50'E along the South line of said forty 1106.70 feet; thence N0°-20'W, 577.95 feet to the point of beginning; thence N85°-33'W, 218.07'; thence N65°-41'W, 156.35 feet; thence N47°-59'W, 577.95 feet; thence N63°-33'W, 293.17 feet; thence N81°-23'W, 246.45 feet; thence S89°-46'W, 249.73 feet to the East line of the Town Road.

I, H. A. Sime, being a duly qualified Surveyor hereby certify that by the order and under the direction of Mr. Wm. Bohls I have surveyed and mapped the property described within and the plat shown hereon is the true and correct representation of the exterior boundaries of the land surveyed to the best of my knowledge and belief.

H. A. SIME
Registered Land Surveyor
Tomah, Wisconsin

Reg. No. S-355

12 Dec. 1964

PLAT OF SURVEY OF PART OF THE SW¼ OF THE SW¼ & SE¼ OF THE SW¼, SECTION 24, T-17-N, R-4-W., MONROE CO. WISCONSIN

HARLEY A. SIME
REG. LAND SURVEYOR
TOMAH, WISCONSIN

H. HOLZMAN - CARTOGRAPHER 12-11-'64

CSR 2076

CSR 2076

File No. 776