CSR 2077

PLAT OF SURVEY

LOCATED IN THE SE1/4 OF SEC. 13 & NE1/4 OF SEC. 24, T17N-R4W, MONROE COUNTY, WISCONSIN

SURVEYOR'S CERTIFICATE:

I, William C. Jung, being a duly qualified Surveyor, do hereby certify that by the order and under the direction of Mr. Garland Jackson, I have surveyed and mapped the volumes and pages as shown on Lots 1,2,3, and 4, and that the within map is the true and correct representation of the exterior boundaries of the land surveyed to the best of my knowledge and belief.

WILLIAM C. JUNG, REGISTERED LAND SURVEYOR
H. A. SIME AND ASSOCIATES
Tomah, Wisconsin

R.L.S. 1323

September 21, 1979

WISCONSIN WILLIAM C. JUNG S-1323 TOMAH, WIS. LAND SURVEYOR

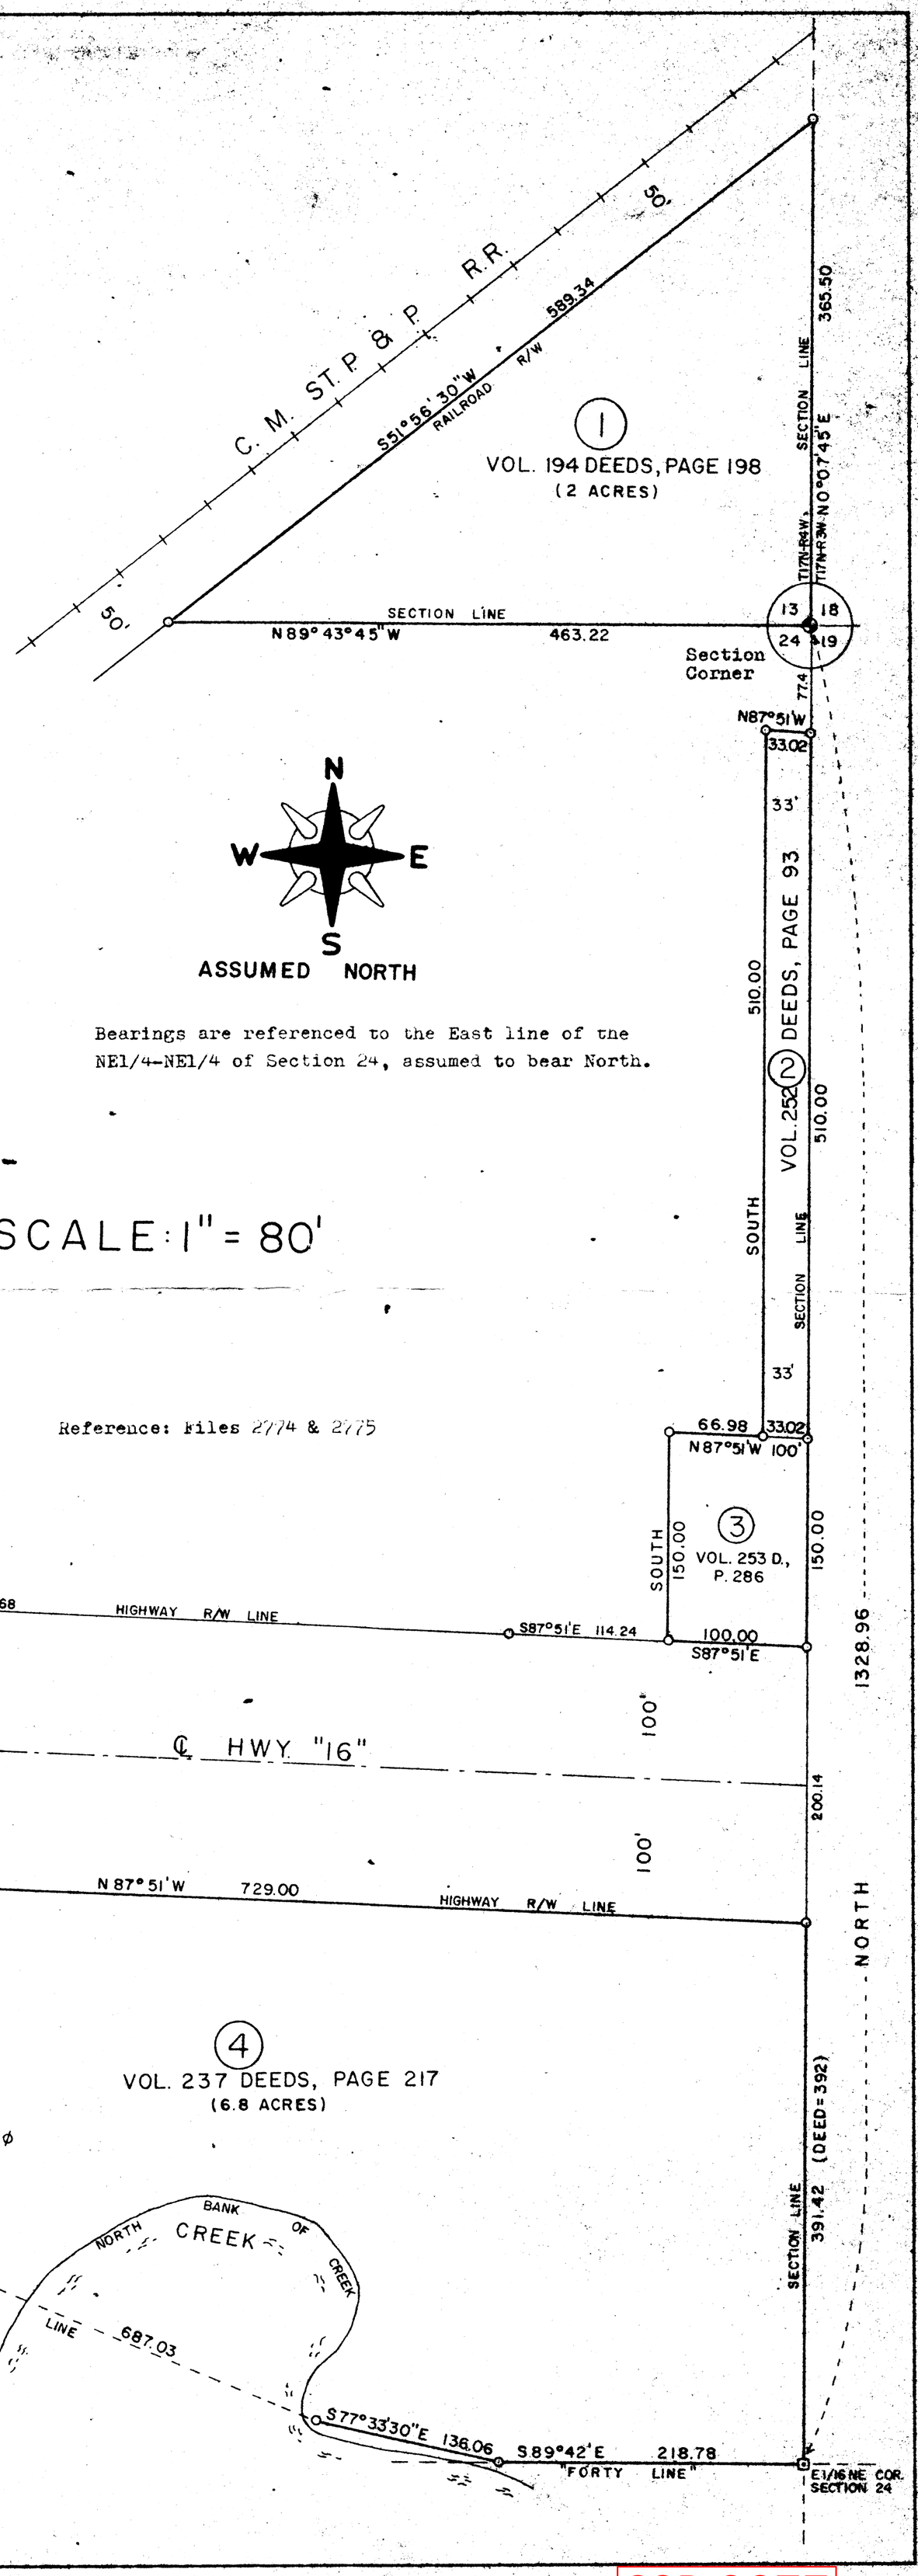

N
W E
S
ASSUMED NORTH

Bearings are referenced to the East line of the NE1/4-NE1/4 of Section 24, assumed to bear North.

SCALE: 1" = 80'

ϕ = Existing power pole
⊕ = Existing Harrison marker
⊡ = Set 1/4" rod over existing iron pipe
o = Set 11/16"x24" round iron bar

Reference: Files 2774 & 2775

CSR 2077

2775