CSR 2090

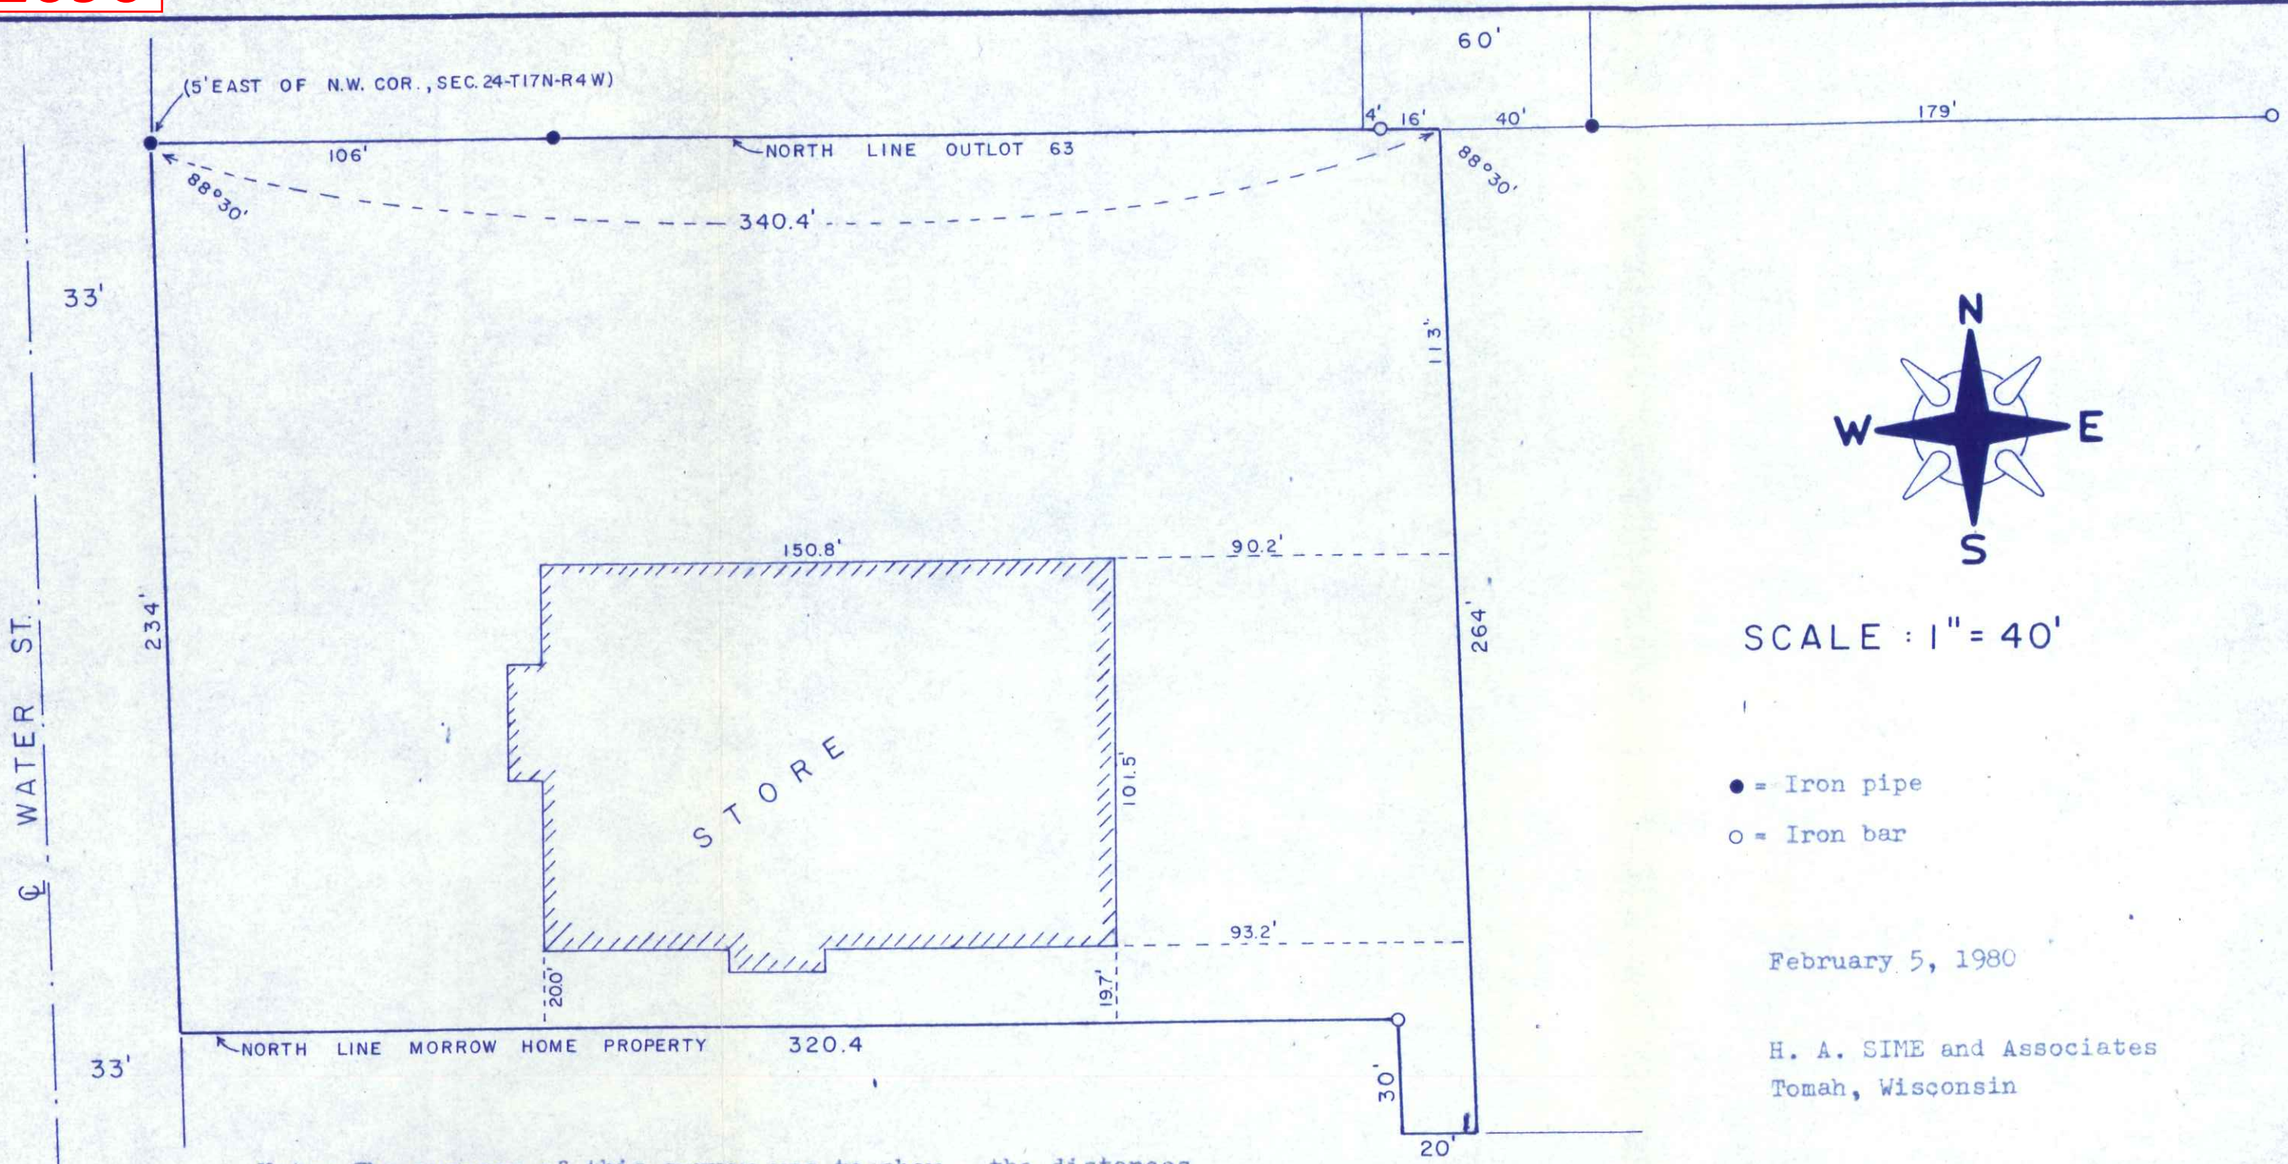

SCALE : 1" = 40'

● = Iron pipe

○ = Iron bar

February 5, 1980

H. A. SIME and Associates
Tomah, Wisconsin

Note: The purpose of this survey was to show the distances between the lot lines and the existing store.

SURVEY SKETCH

LOCATED IN OUTLOT 63, CITY OF SPARTA, MONROE COUNTY, WISCONSIN

WISCONSIN
WILLIAM C. JUNG
S-1323
TOMAH, WIS.
LAND SURVEYOR

SURVEYOR'S CERTIFICATE:

I, William C. Jung, being a duly qualified Surveyor, do hereby certify that by the order and under the direction of Douglas Cable, I have surveyed and mapped the lands shown hereon and the within map is the true and correct representation of the land surveyed to the best of my knowledge and belief.

William C. Jung

CSR 2090