CSR 2091

Mortgage Survey

Lots 1 & 2, Certified Survey Map, Volume 9, Page 21
Located In Outlot 112, Assessor's Subdivision, City Of Sparta, Monroe County, Wisconsin.

SURVEYOR'S CERTIFICATE

I, Rodney H. Maxwell, Registered Land Surveyor, hereby certify that this Survey is correct to the best of my knowledge and belief.

Rodney H. Maxwell
MAXWELL SURVEYING
7457 Highway 16, Suite C
Sparta, Wisconsin

WISCONSIN RODNEY H MAXWELL S - 1826 Sparta Wis LAND SURVEYOR 9/26/2000

Notes: No survey monuments were set for this survey.

Distances shown are recorded.

No utilities were located.

This survey is made for mortgage purposes. Various small itess may not be shown but would not be considered encroachments.

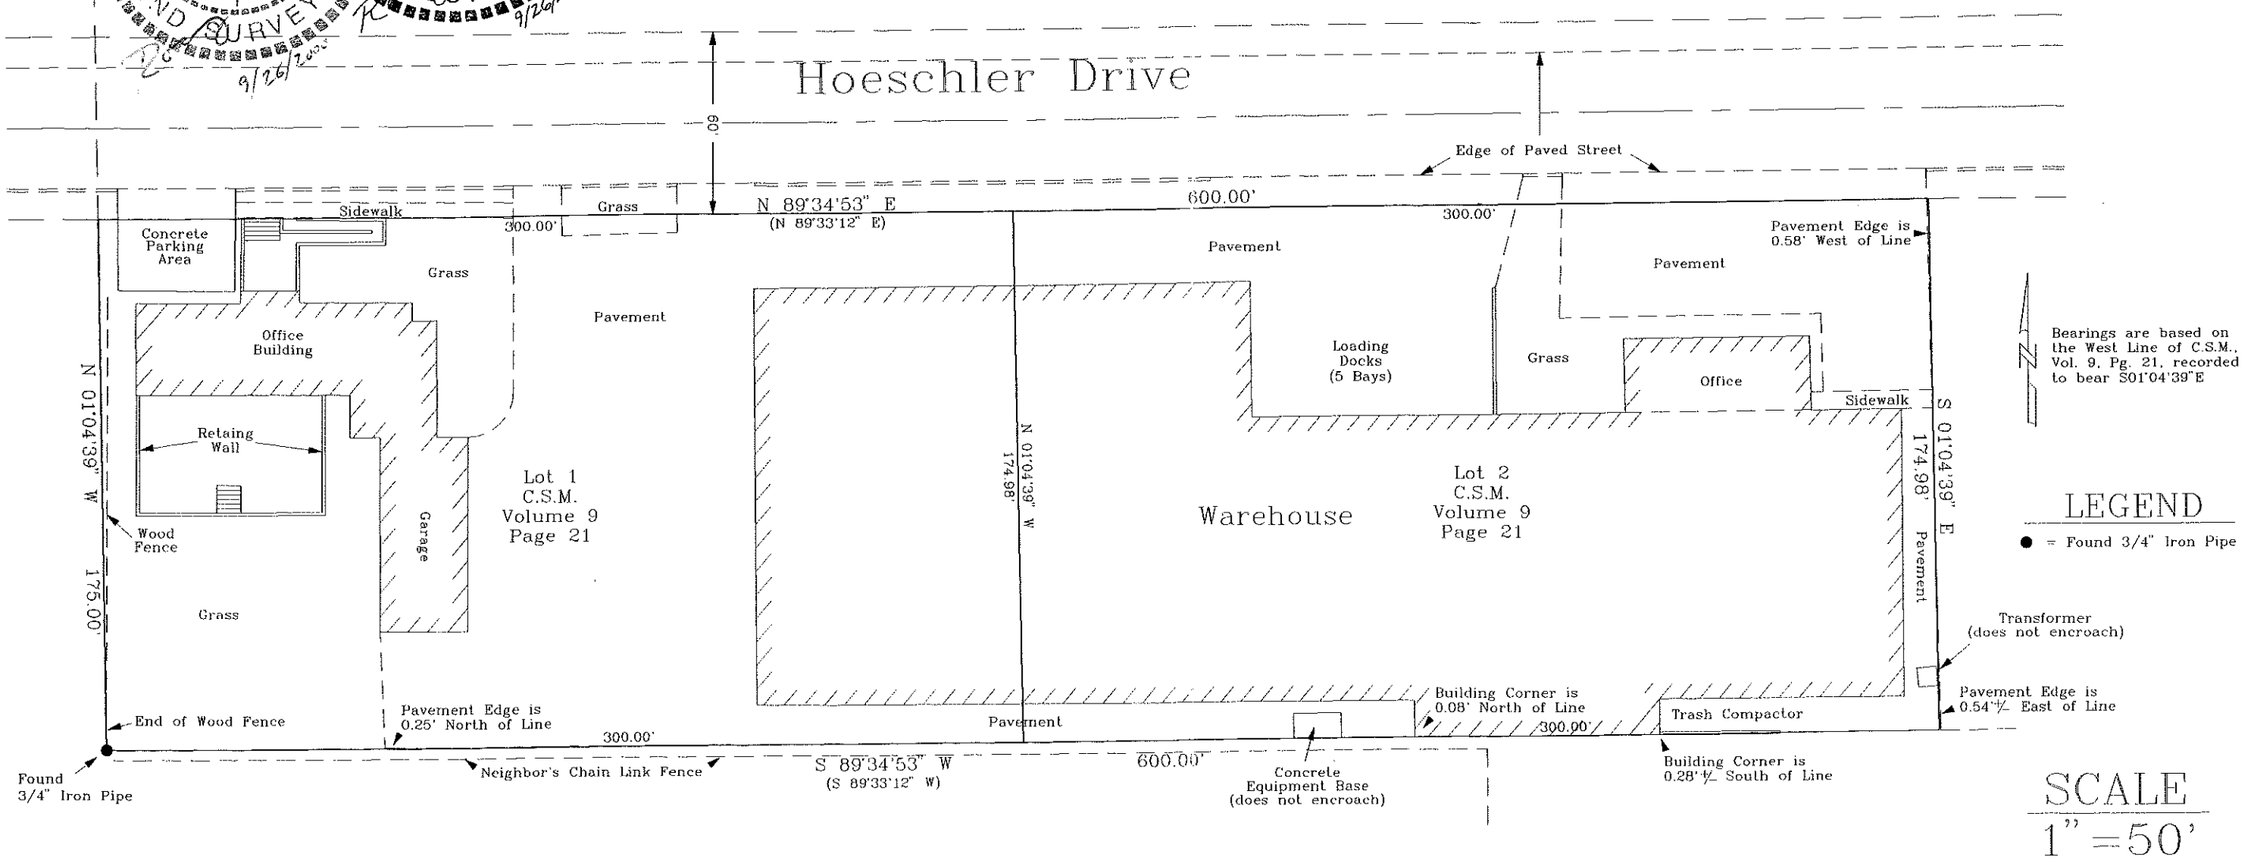

DRAWN BY: L. Johns	APPROVED BY: R. Maxwell	REVISIONS	PROJECT Century Foods International, Inc for State Bank Sparta, Mike Ornsby	SHT. NAME CSR 2091
DATE: 26 September 2000	PROJ. NO. 00-09-05			SHT. NO.
DWG. NO.:	DWG.			