CSR 2111

LOCATION SURVEY

THE WEST LINE LOT 1 C.S.M. VOL.15, PG. 145. PART OF O.L. 115 ASSESSOR'S SUBDIVISION, CITY OF SPARTA, MONROE CO., WIS.

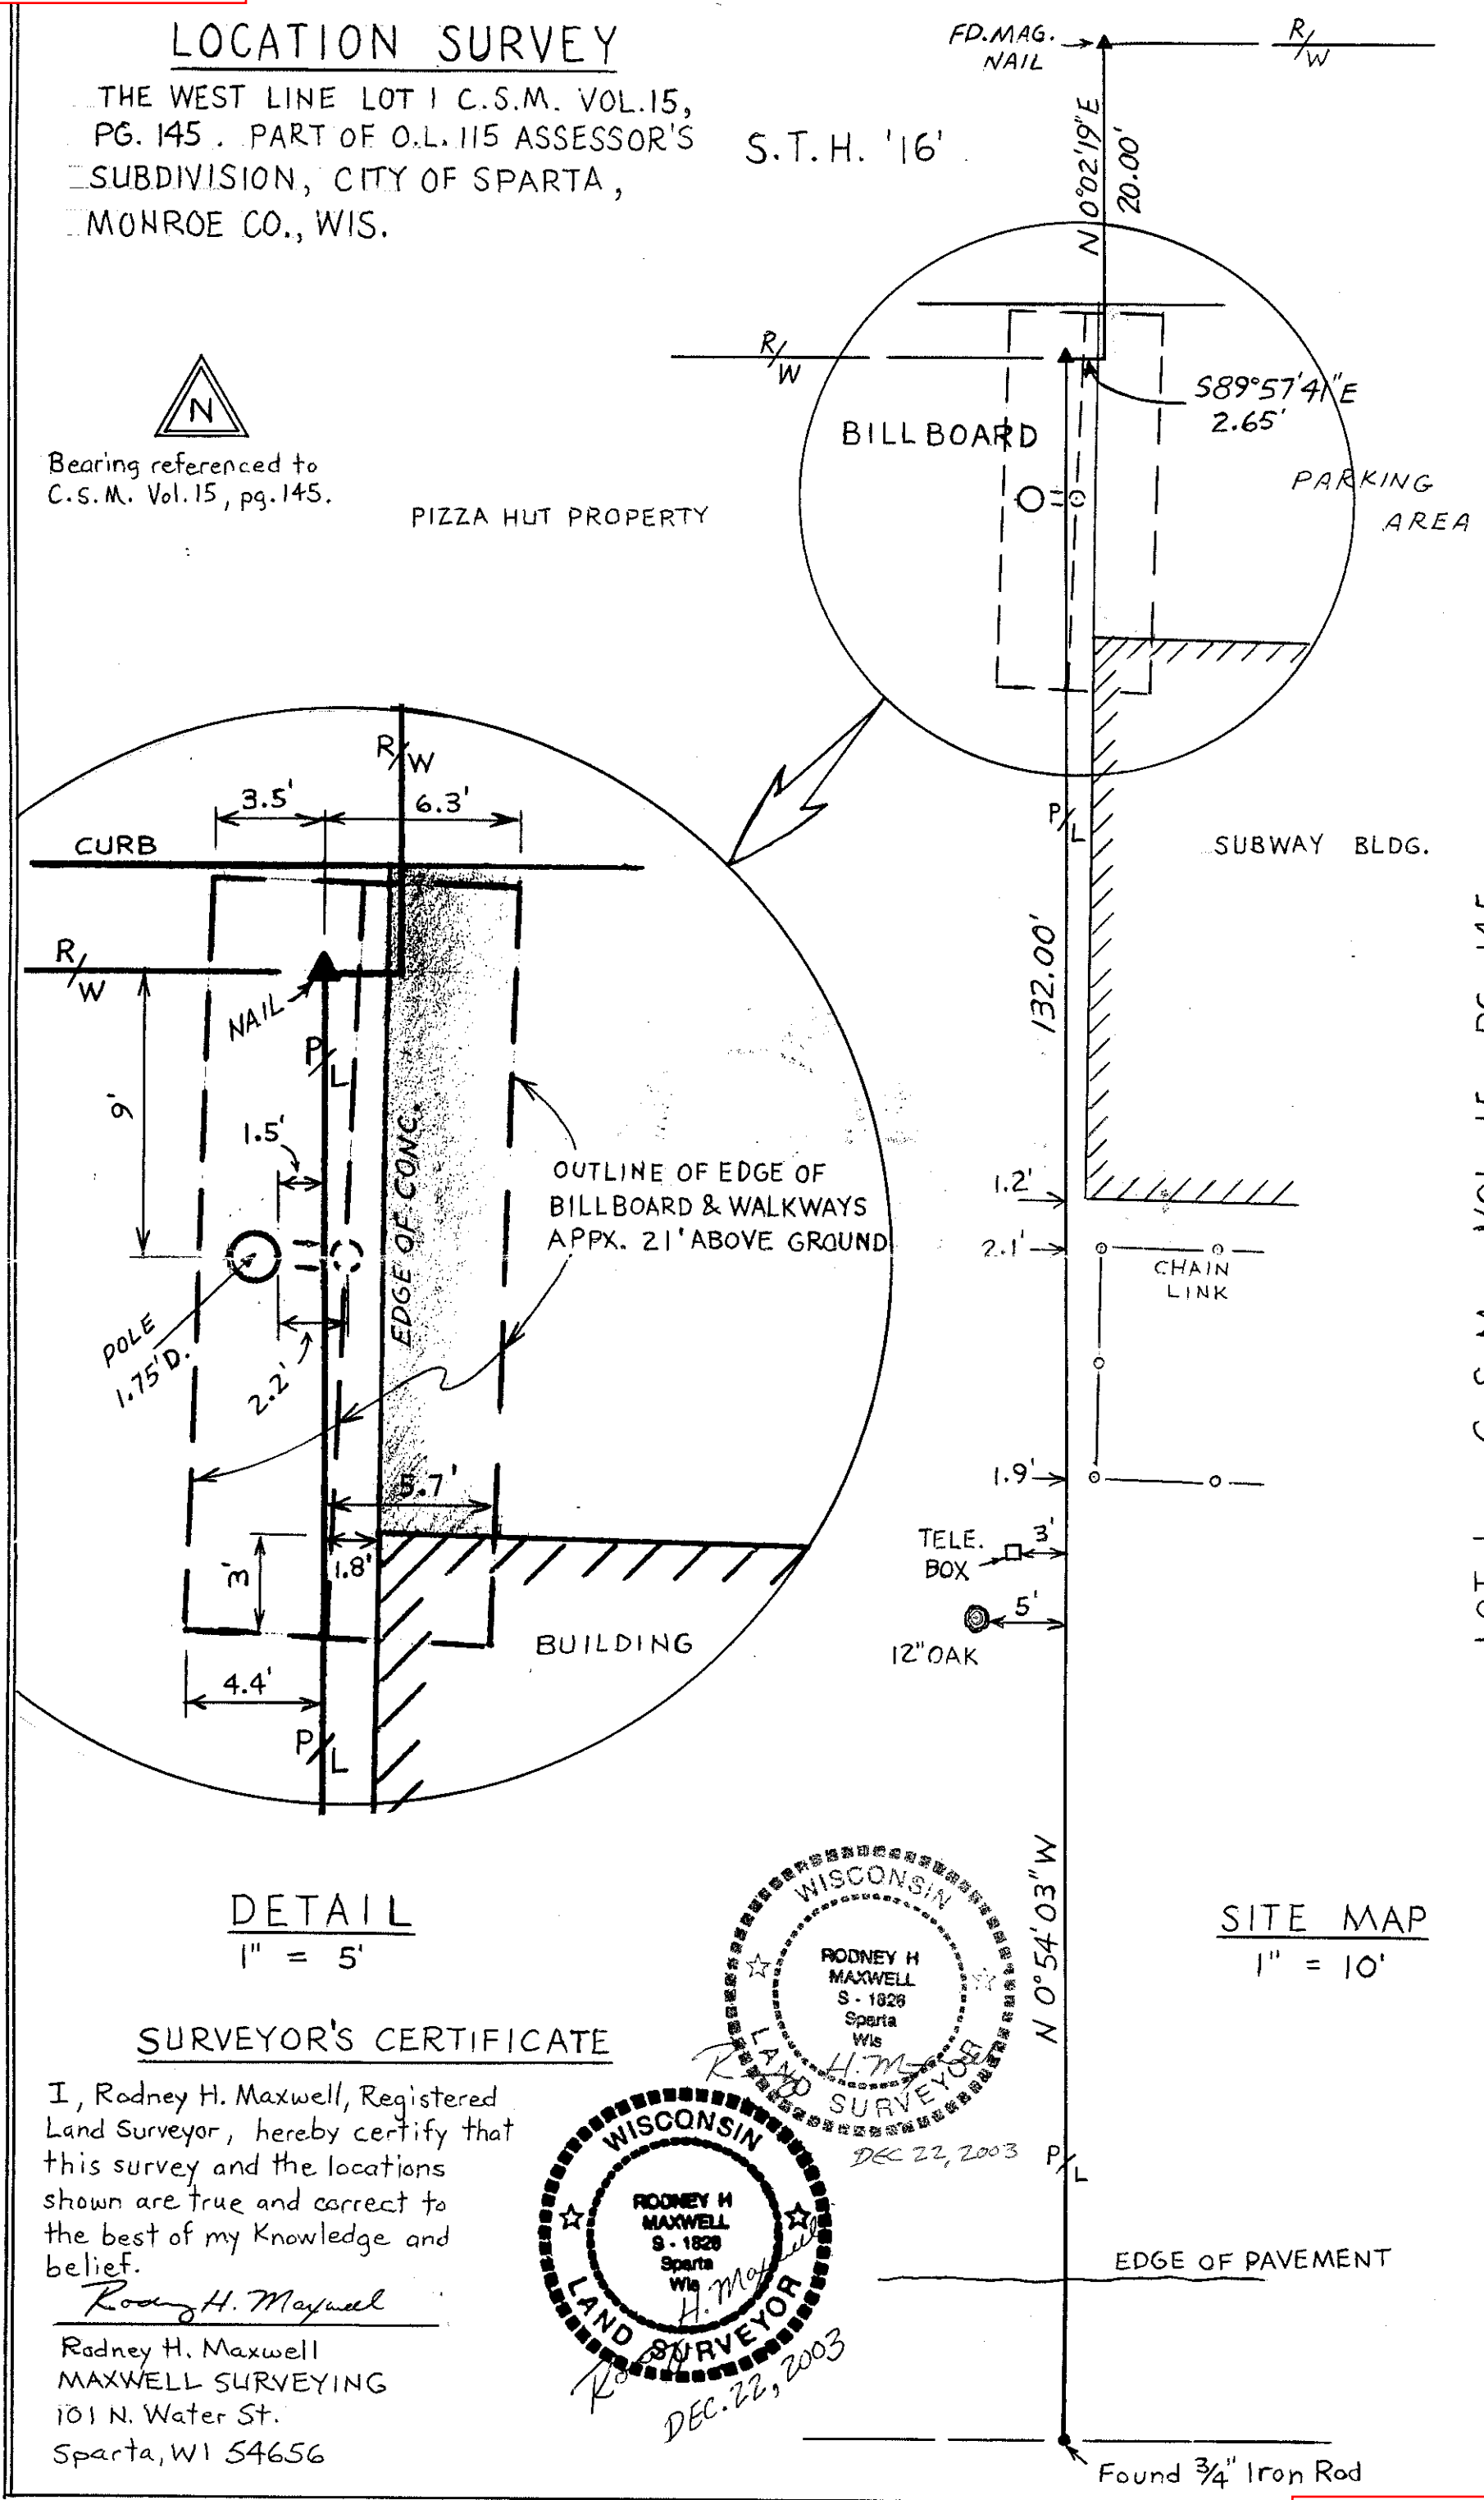

DETAIL
1" = 5'

SITE MAP
1" = 10'

SURVEYOR'S CERTIFICATE

I, Rodney H. Maxwell, Registered Land Surveyor, hereby certify that this survey and the locations shown are true and correct to the best of my Knowledge and belief.

Rodney H. Maxwell

Rodney H. Maxwell
MAXWELL SURVEYING
101 N. Water St.
Sparta, WI 54656

WISCONSIN RODNEY H MAXWELL S-1626 Sparta Wis LAND SURVEYOR
DEC 22, 2003

WISCONSIN RODNEY H MAXWELL S-1626 Sparta Wis LAND SURVEYOR
DEC. 22, 2003

CSR 2111