CSR 2121

CSR 2121

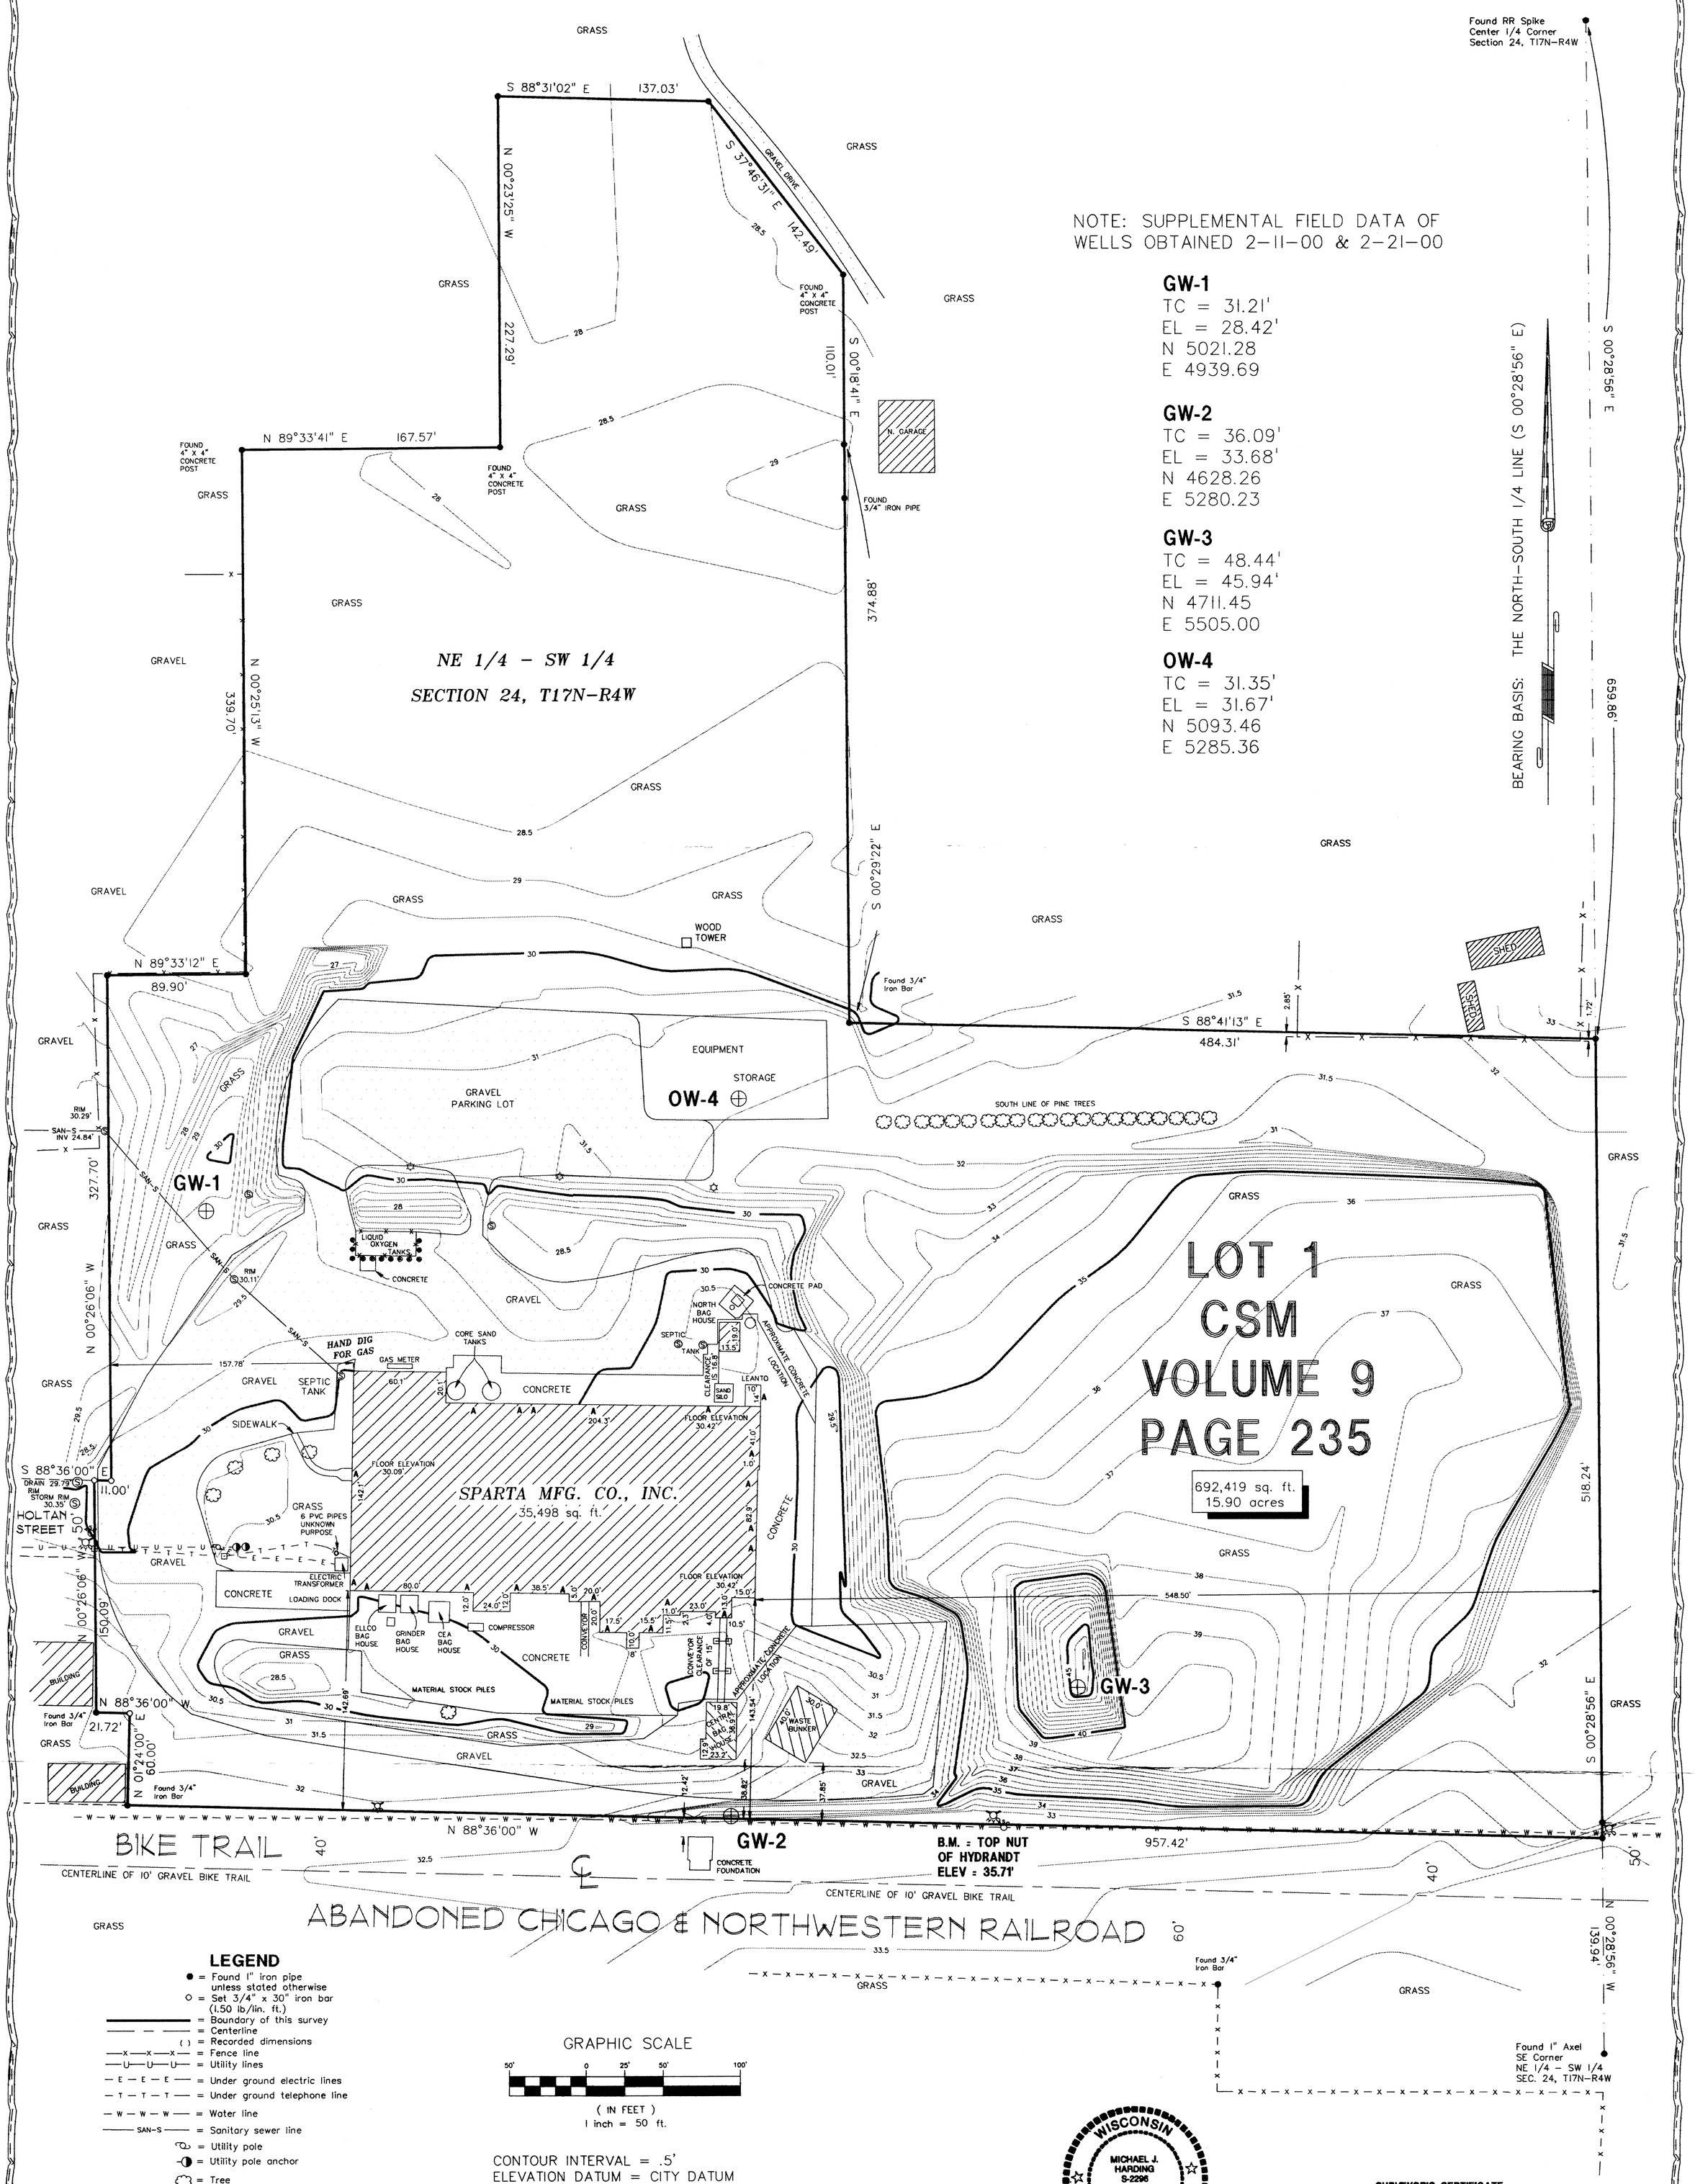

LEGEND

- ● = Found 1" iron pipe unless stated otherwise
- ○ = Set 3/4" x 30" iron bar (1.50 lb/lin. ft.)
- = Boundary of this survey
- = Centerline
- ( ) = Recorded dimensions
- = Fence line
- = Utility lines
- = Under ground electric lines
- = Under ground telephone line
- = Water line
- = Sanitary sewer line
- = Utility pole
- = Utility pole anchor
- = Tree
- = Hydrant
- = Water shut off
- = Sewer access cover
- = Light pole
- = Guard Post
- = Access door
- = Monitoring well

GRAPHIC SCALE

50' 0 25' 50' 100'

(IN FEET)
1 inch = 50 ft.

CONTOUR INTERVAL = .5'
ELEVATION DATUM = CITY DATUM
DIGGER'S HOTLINE TICKET NUMBER = 05383099

WISCONSIN MICHAEL J. HARDING S-2296 LA CROSSE WIS LAND SURVEYOR

SURVEYOR'S CERTIFICATE

I, Michael J. Harding, Registered Land Surveyor, hereby certify that the survey shown and represented above is accurate and true to the best of my knowledge and belief and that there are no encroachments other than those shown.

Michael J. Harding, RLS 2296

CALL DIGGER'S HOTLINE BEFORE YOU DIG 1 800 982 0299

SURVEY FOR

E.R.M.

LOT 1, CSM, VOLUME 9, PAGE 235
NE-SW SECTION 24, T17N-R4W
CITY OF SPARTA, MONROE CO. WI
445 HOLTAN STREET

DRAWN BY:	DATE: 2-15-00
REVISED BY:	DATE: 2-21-00
SCALE: 1" = 50	

SHEET 1 OF 1 | PROJECT NO.: S-2825C | FB NO.:

SPARTA MANUFACTURING CO. INC.
445 HOLTAN STREET
SPARTA, WI 54656

COULEE REGION LAND SURVEYORS, LLC
917 SOUTH 4TH STREET - P.O. BOX 1954
LA CROSSE, WISCONSIN 54601
PHONE (608) 784-1614 FAX (608) 784-1408

4657

CSR 2121

CSR 2121