CSR 2128

LINE SURVEY

The North Line Of Lot 72, Belmont Gardens Addition, City of Sparta, Monroe County, Wisconsin.

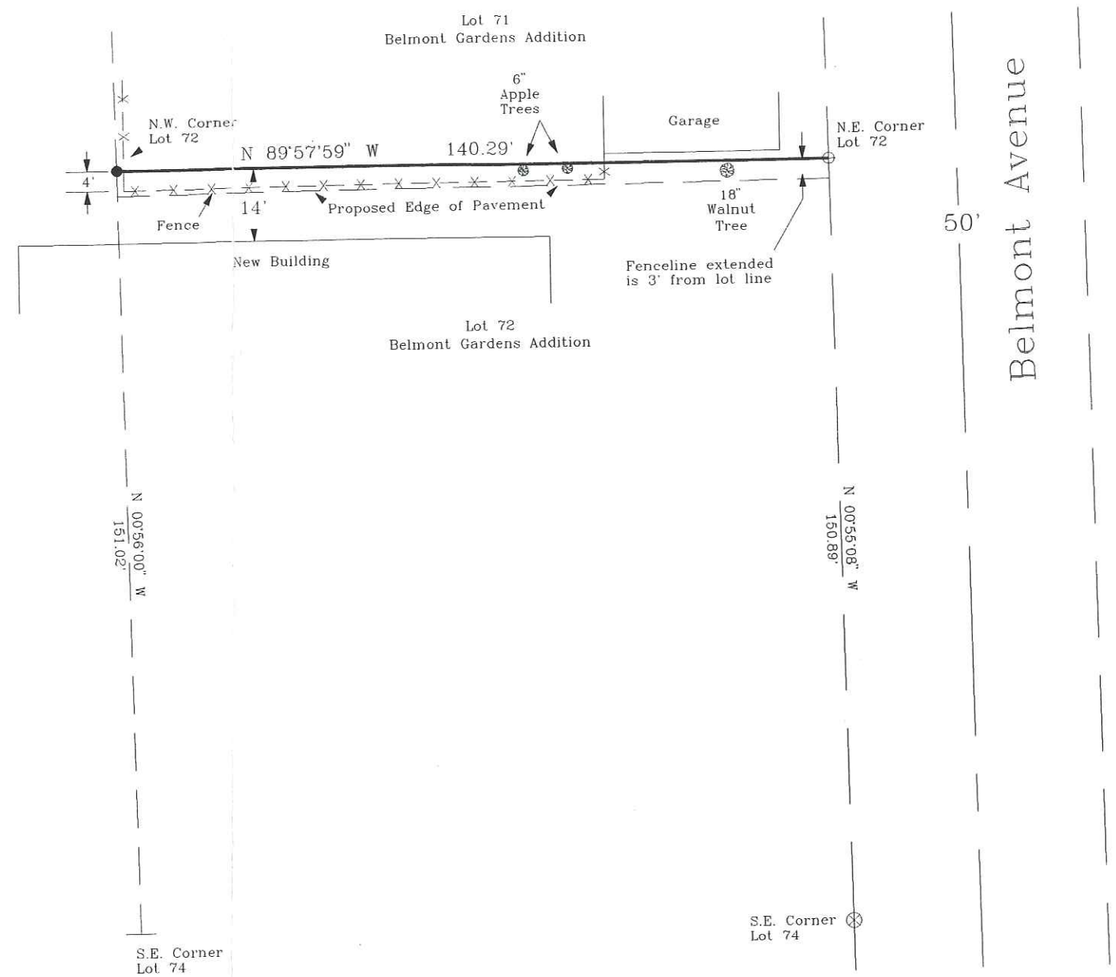

SURVEYOR'S CERTIFICATE

I, Rodney H. Maxwell, Registered Land Surveyor, hereby certify that this Survey is correct to the best of my knowledge and belief.

WISCONSIN RODNEY H MAXWELL S - 1826 Sparta Wis LAND SURVEYOR
H. Maxwell
Rodney H. Maxwell 7/14/2000

WISCONSIN RODNEY H MAXWELL S - 1826 Sparta Wis LAND SURVEYOR
H. Maxwell
Rodney H. Maxwell 7/14/2000

Rodney H. Maxwell
Rodney H. Maxwell
MAXWELL SURVEYING
7457 Highway 16, Suite C
Sparta, Wisconsin
14 July 2000

LEGEND

- ● = Found 3/4" Iron Rod
- ⊗ = Found Chiseled 'X' in Concrete
- ⊕ = Set Drill Hole in Concrete
- ( ) = Recorded as data

N

Bearings are based on the West line of Belmont Avenue recorded to bear N00°55'08"W

30 0 30 60 90

Scale 1" = 30'

DRAWN BY: L. Johns	APPROVED BY: R. Maxwell	REVISIONS	PROJECT	SHT. NAME	SHT. NO.
DATE: 14 July 2000	PROJ. NO. 00-07-02		Don Brenegen		
DWG. NO.:	DWG.				

CSR 2128