CSR 2132

Plat Of Survey

Lot 7, Block 2, Canfield, Lee Subdivision, City Of Sparta, Monroe County, Wisconsin.

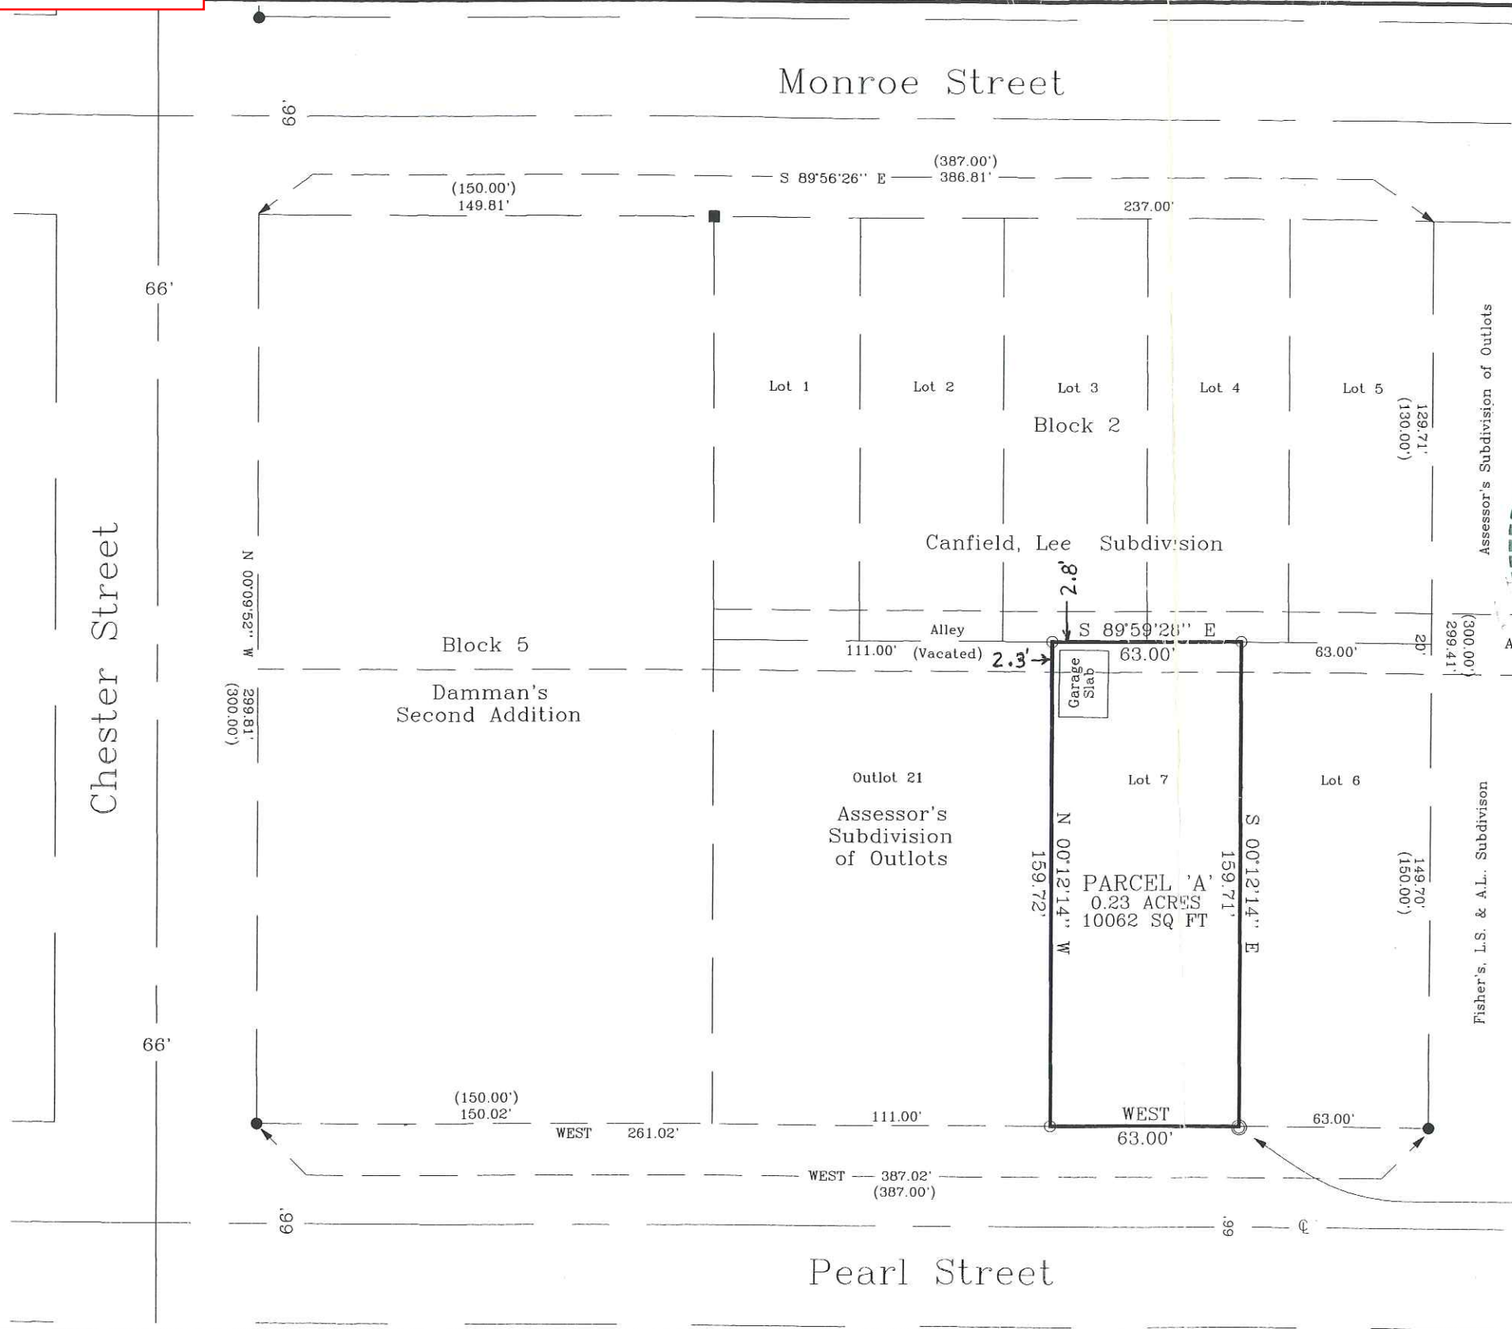

SURVEYOR'S CERTIFICATE

I, Rodney H. Maxwell, Registered Land Surveyor, hereby certify that this Survey is correct to the best of my knowledge and belief.

WISCONSIN RODNEY H MAXWELL S - 1826 Sparta Wis LAND SURVEYOR 9/21/99

WISCONSIN RODNEY H MAXWELL S - 1826 Sparta Wis LAND SURVEYOR 9/21/99

Rodney H. Maxwell

Rodney H. Maxwell
MAXWELL SURVEYING
7457 Highway 16, Suite C
Sparta, Wisconsin

Bearings are based on the North line of Pearl Street assumed to bear WEST.

LEGEND

- ■ = Found 3/4" Square Bar
- ◎ = Found 3/4" Iron Pipe
- ● = Found 3/4" Iron Rod
- ○ = Set 3/4" X 24" Iron Rod
- ( ) = Recorded Data.

50 0 50 100 150

Scale 1" = 50'

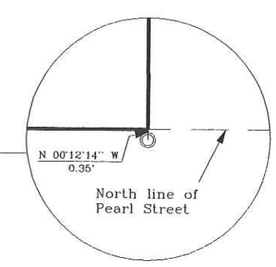

DRAWN BY: L. Johns	APPROVED BY: R. Maxwell	REVISIONS	PROJECT	SHT. NAME	SHT. NO.
DATE: 21 September 1999	PROJ. NO. 99-08-24		Bruce Hanson		
DWG. NO.:	DWG.				

CSR 2132