CSR 2134

SURVEY FOR JIM LEIS

509 PINE ST., LOT 3 & THE EAST 28' OF LOT 2, BLOCK 2, CONDIT & TYLER'S ADDITION, CITY OF SPARTA, MONROE COUNTY, WISCONSIN, AS DESCRIBED IN VOL. 193 OF RECORDS, PAGE 264.

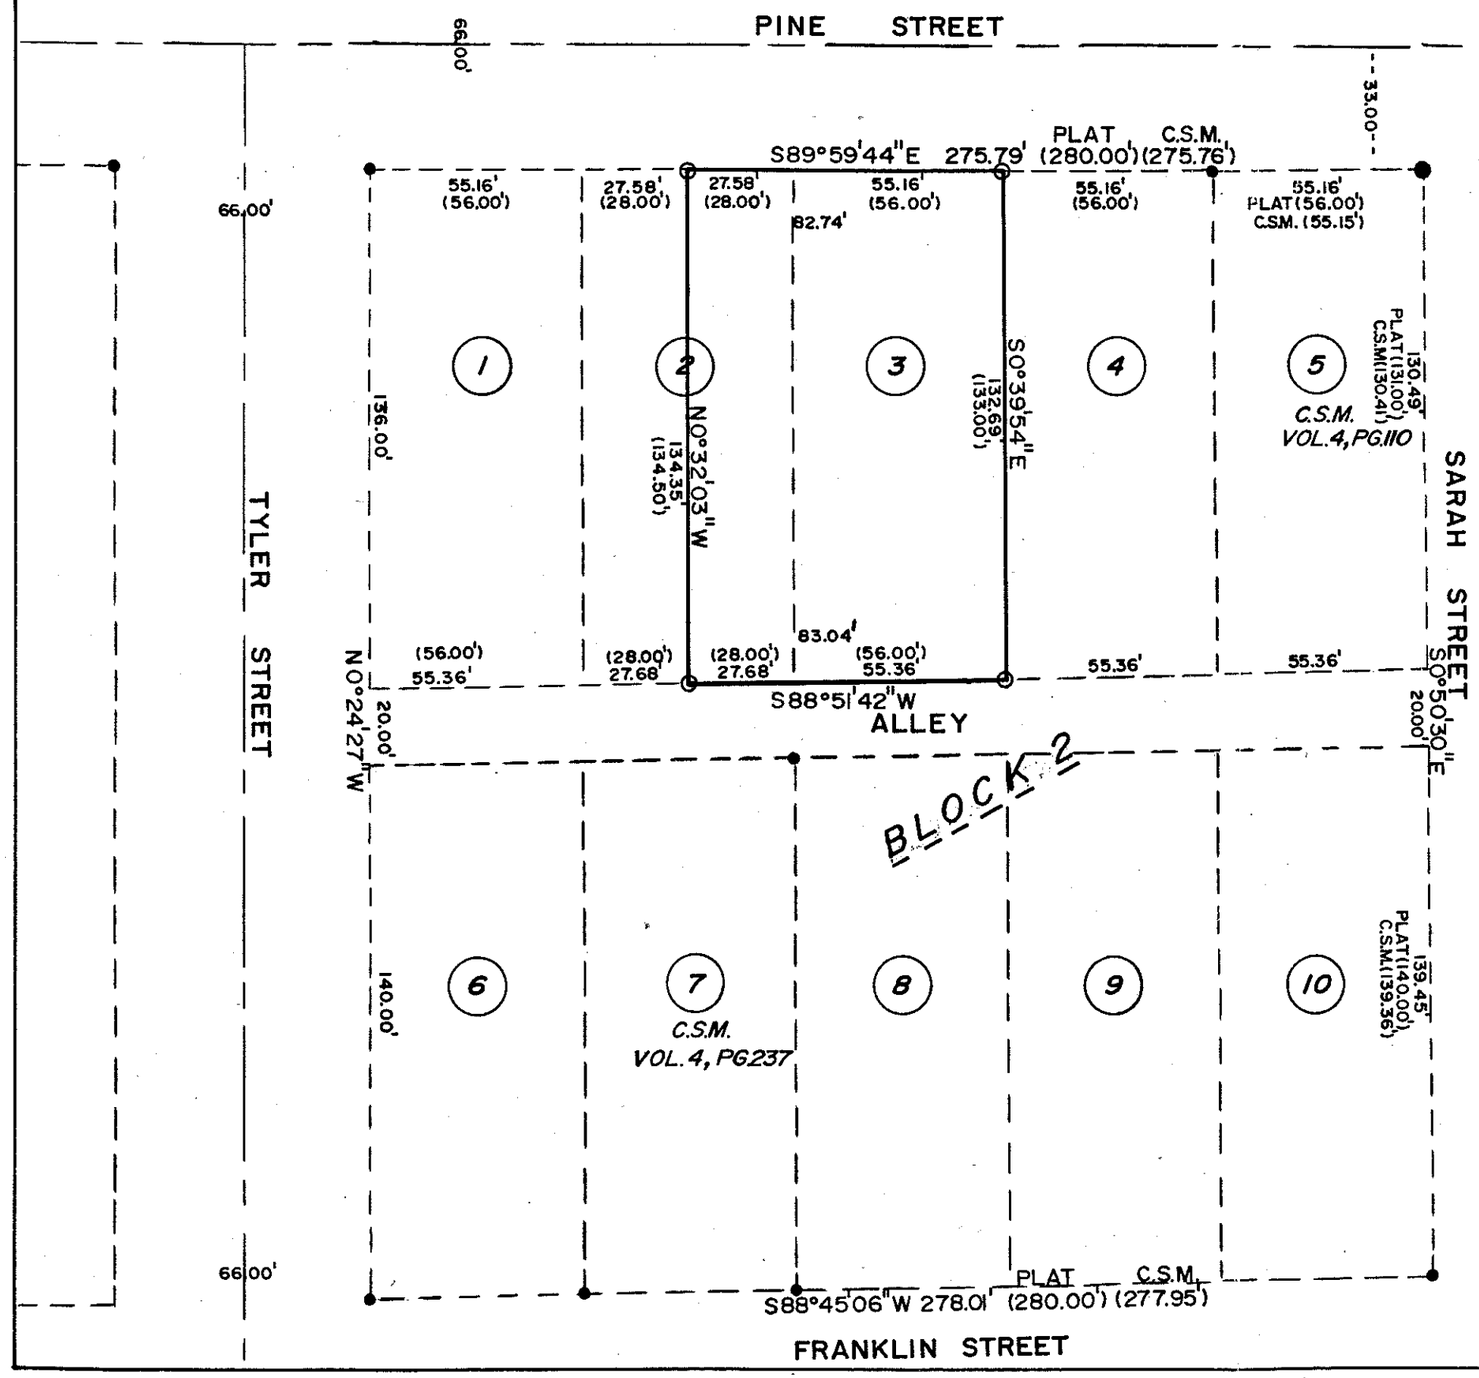

BEARINGS REFERENCED TO THE WEST LINE OF SARAH ST. RECORDED AS S0°50'30"E.

N

SCALE
1" = 40'

LEGEND
- ● = FOUND 3/4" IRON ROD.
- ● = FOUND IRON PIPE
- O = SET 1" X 24" IRON PIPE
- ( ) = RECORD AS DATA

SURVEYOR'S CERTIFICATE

I, Rodney H. Maxwell, Registered Land Surveyor, hereby certify the Survey shown and represented herein is accurate and true to the best of my knowledge and belief.

WISCONSIN
RODNEY H MAXWELL
S - 1826
Sparta
Wis
LAND SURVEYOR

Rodney H. Maxwell
MAXWELL SURVEYING
211 S. Water St.
Sparta, Wis.

MARCH 21, 1995

CSR 2134