CSR 2141

Re-Survey

Lot 7, Block 2, Highland Meadows, City Of Sparta, Monroe County, Wisconsin.

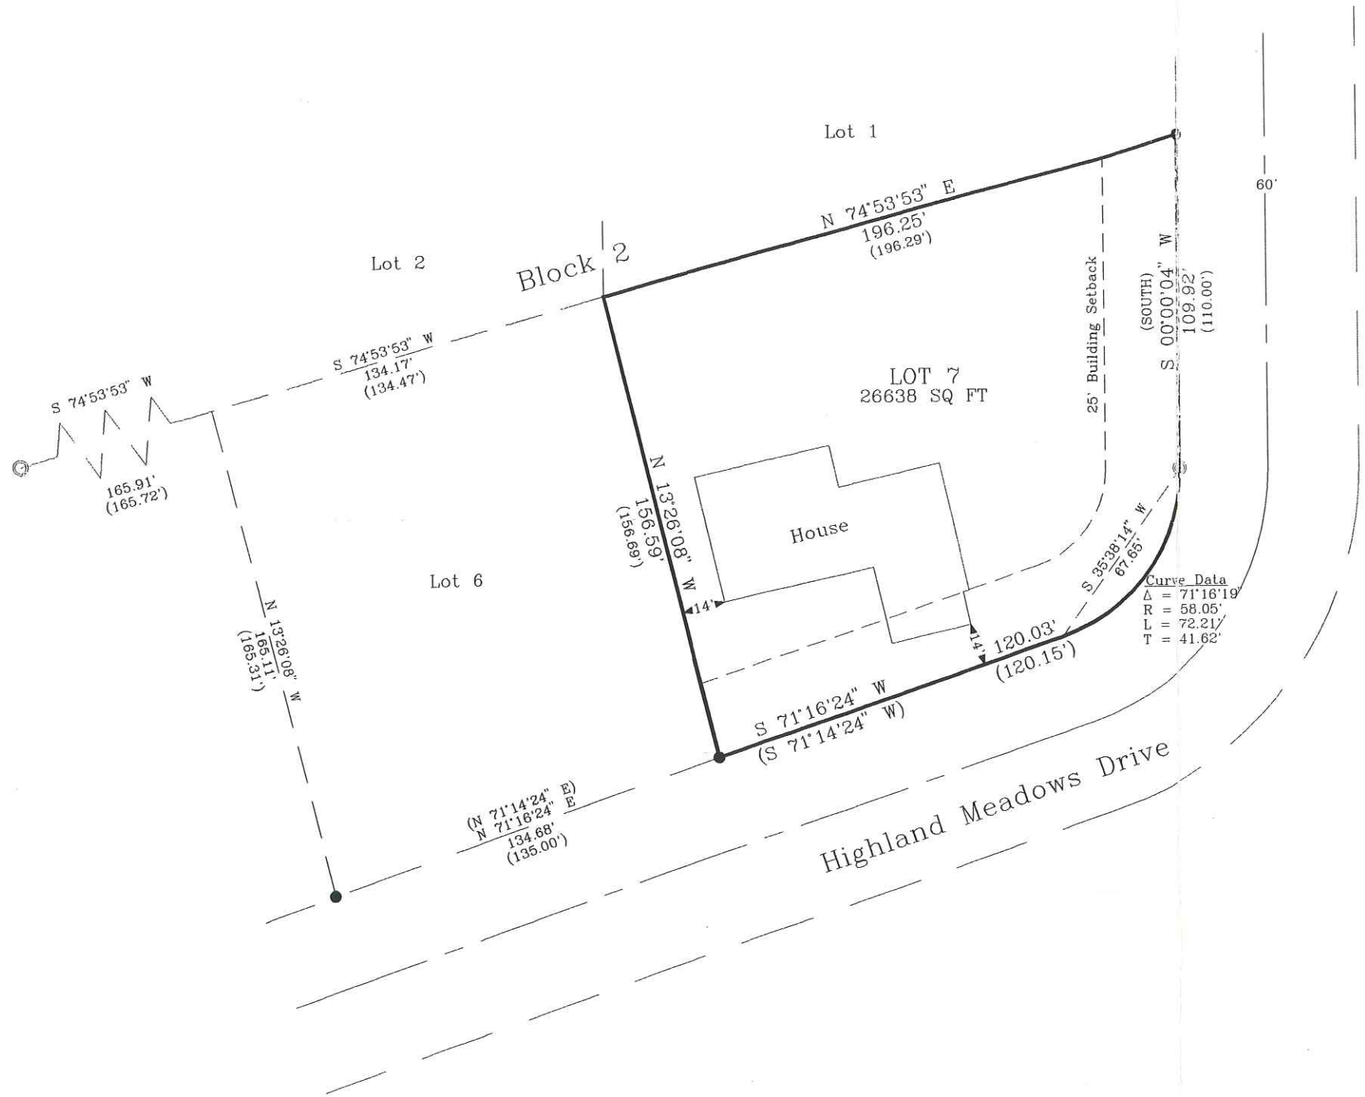

SURVEYOR'S CERTIFICATE

I, Rodney H. Maxwell, Registered Land Surveyor, hereby certify that this Survey is correct to the best of my knowledge and belief.

WISCONSIN RODNEY H MAXWELL S - 1826 Sparta Wis LAND SURVEYOR
H. Maxwell
4/5/2000

WISCONSIN RODNEY H MAXWELL S - 1826 Sparta Wis LAND SURVEYOR
H. Maxwell
4/5/2000

Rodney H. Maxwell
Rodney H. Maxwell
MAXWELL SURVEYING
7457 Highway 16, Suite C
Sparta, Wisconsin

Bearings are based on the North line of Lots 5, 6 & 7 Block 2, Highland Meadows, recorded to bear N74°53'53"E

LEGEND

- ◎ = Found 2" Iron Pipe
- ● = Found 1" Iron Pipe
- ○ = Set 3/4" X 24" Iron Rod
- ( ) = Recorded Data.

50 0 50 100 150

Scale 1" = 50'

DRAWN BY: L. Johns DATE: 5 Arpil 2000 DWG. NO.:	APPROVED BY: R. Maxwell PROJ. NO. 00-04-01 DWG.	REVISIONS	PROJECT Harlan Wills	SHT. NAME / SHT. NO.

CSR 2141