CSR 2146

CSR 2146

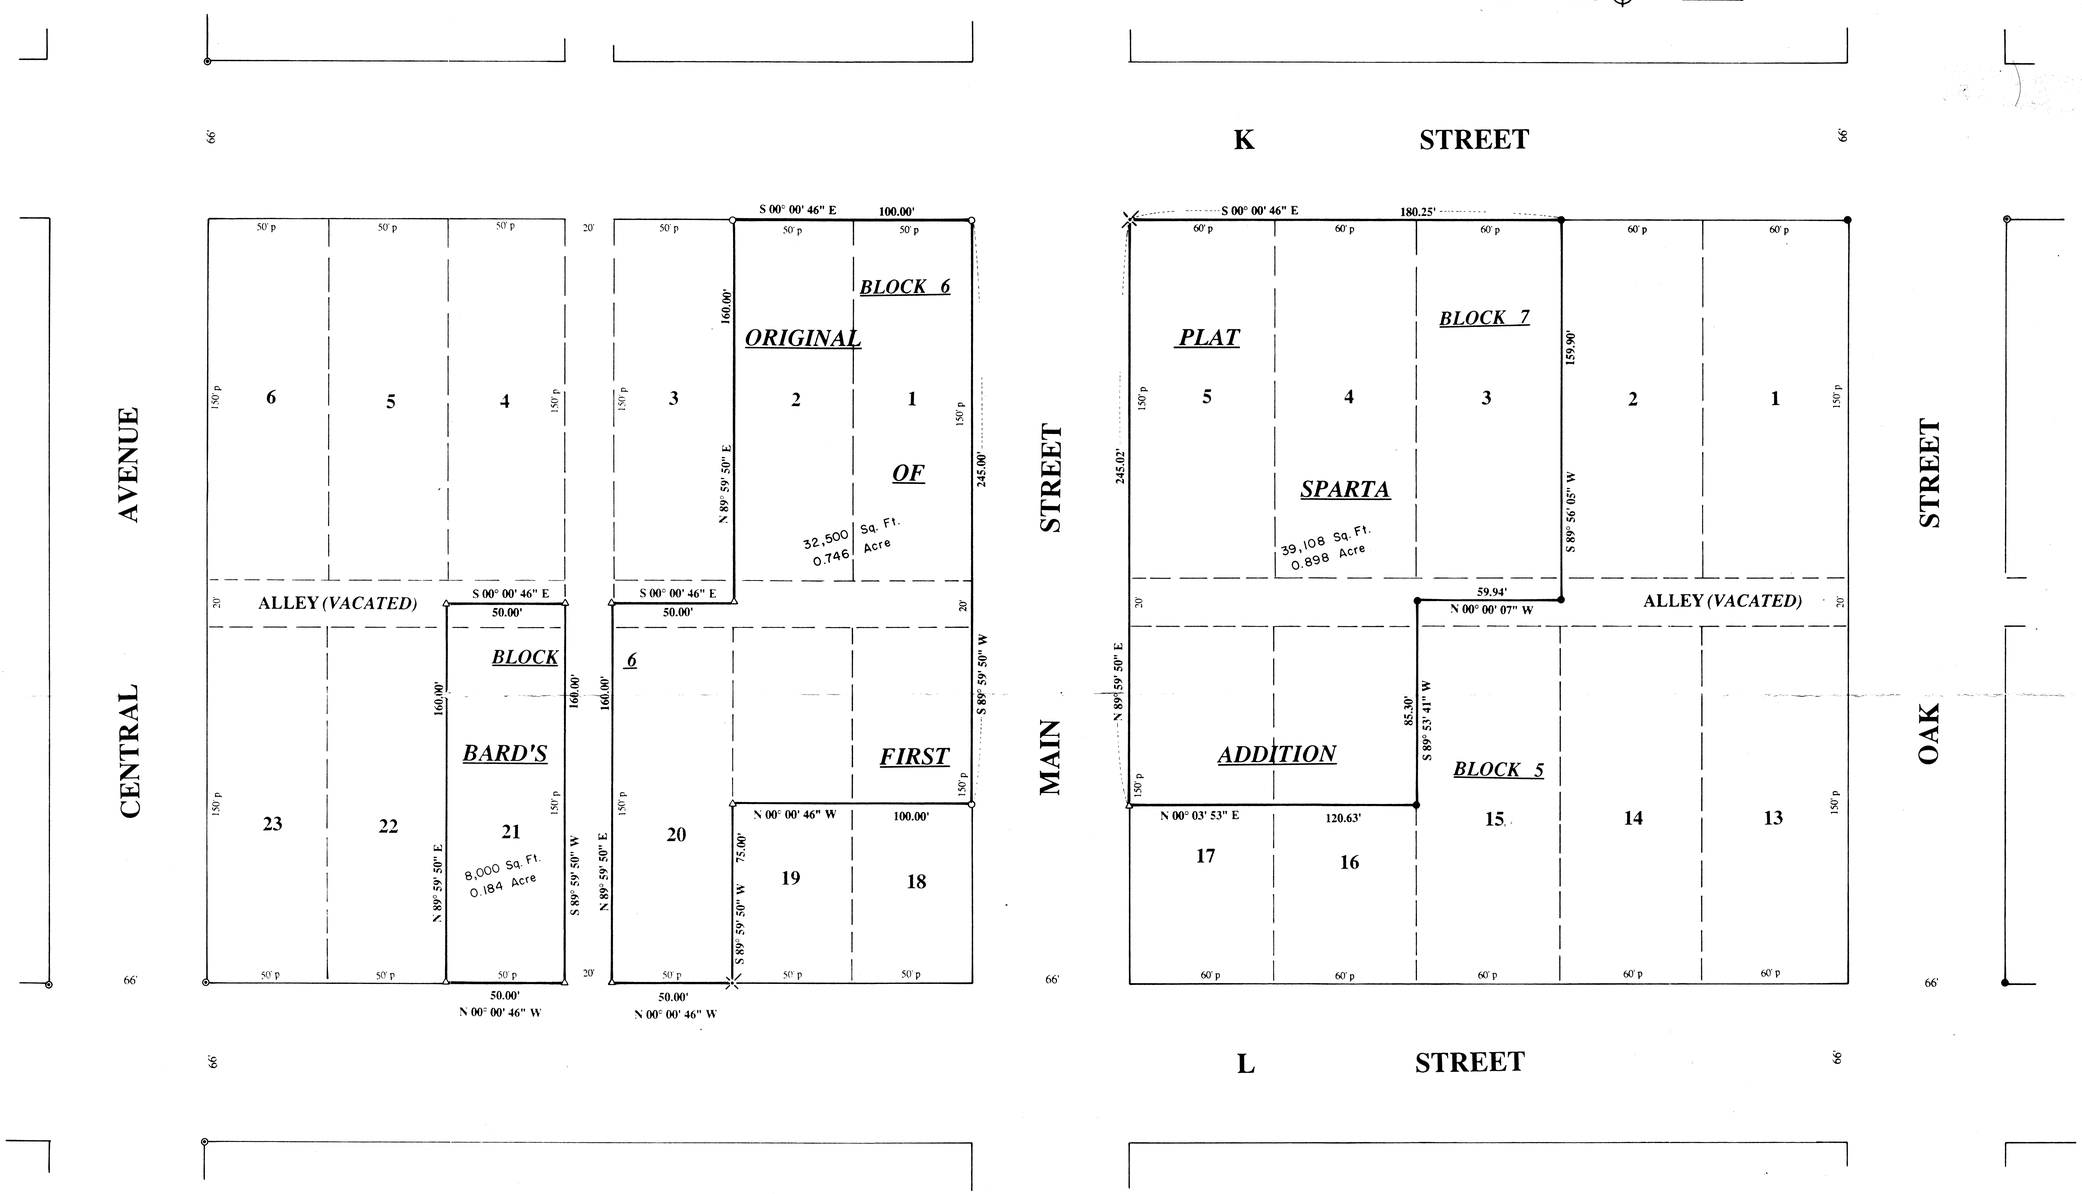

ST. MARY'S HOSPITAL LEGAL DESCRIPTION

Lots 3, 4, and 5, Block 7, and the East 10.00 feet of the vacated alley of the Original Plat of Sparta;

Lots 1 and 2, Block 6, and the East 10.00 feet of the vacated alley of the Original Plat of Sparta;

The East 1/2 of Lots 16 and 17, Block 5, and the West 10.00 feet of the vacated alley of Bard's First Addition;

the East 1/2 of Lots 18, 19, and 20, Block 6, and the West 10.00 feet of the vacated alley of Bard's First Addition;

the West 1/2 of Lot 20, Block 6, of Bard's First Addition;

Lot 21, Block 6, and the West 10.00 feet of the vacated alley of Bard's First Addition;

All in the City of Sparta, Monroe County, Wisconsin.

LEGEND

- ⊙ = 2" Iron Pipe Found
- ● = 1" Iron Pipe Found
- ○ = 1" Iron Pipe, set this survey
- △ = 1/2" Iron Bar, set this survey
- ╳ = Drill Hole in Concrete, set this survey
- 50' p = Recorded Plat Distance

BASIS FOR BEARINGS

Bearings are based on the West line of "K" Street assumed to bear N 00° 00' 46" W.

SURVEYOR'S CERTIFICATE

I, David P. Malak, Registered Land Surveyor, hereby certify that the above map and accompanying description are correct to the best of my knowledge and belief.

David P. Malak 4-02-93

David P. Malak R.L.S. No. 1814 Date

WISCONSIN DAVID P. MALAK S-1814 ONALASKA, WISCONSIN LAND SURVEYOR

REVISIONS

DAVY ENGINEERING CO.
LA CROSSE — WISCONSIN

Property Survey

St. Mary's Hospital

Part of Block's 6 & 7, Original Plat of Sparta
and
Part of Block's 5 & 6, Bard's First Addition
City of Sparta, Wisconsin

PROJECT NUMBER 8388-26

NOTEBOOK	DATE	DRAWN	CHECKED	SCALE	SHEET
NO. 345B	JAN 7, 93	JAH	DPM	1" = 30'	1 OF 1

CSR 2146

CSR 2146

GMB