CSR 2147

Re-Survey

Parcel '2', Certified Survey Map, Volume 7, Page 234, Block 3, Oster's Subdivision, City Of Sparta, Monroe County, Wisconsin.

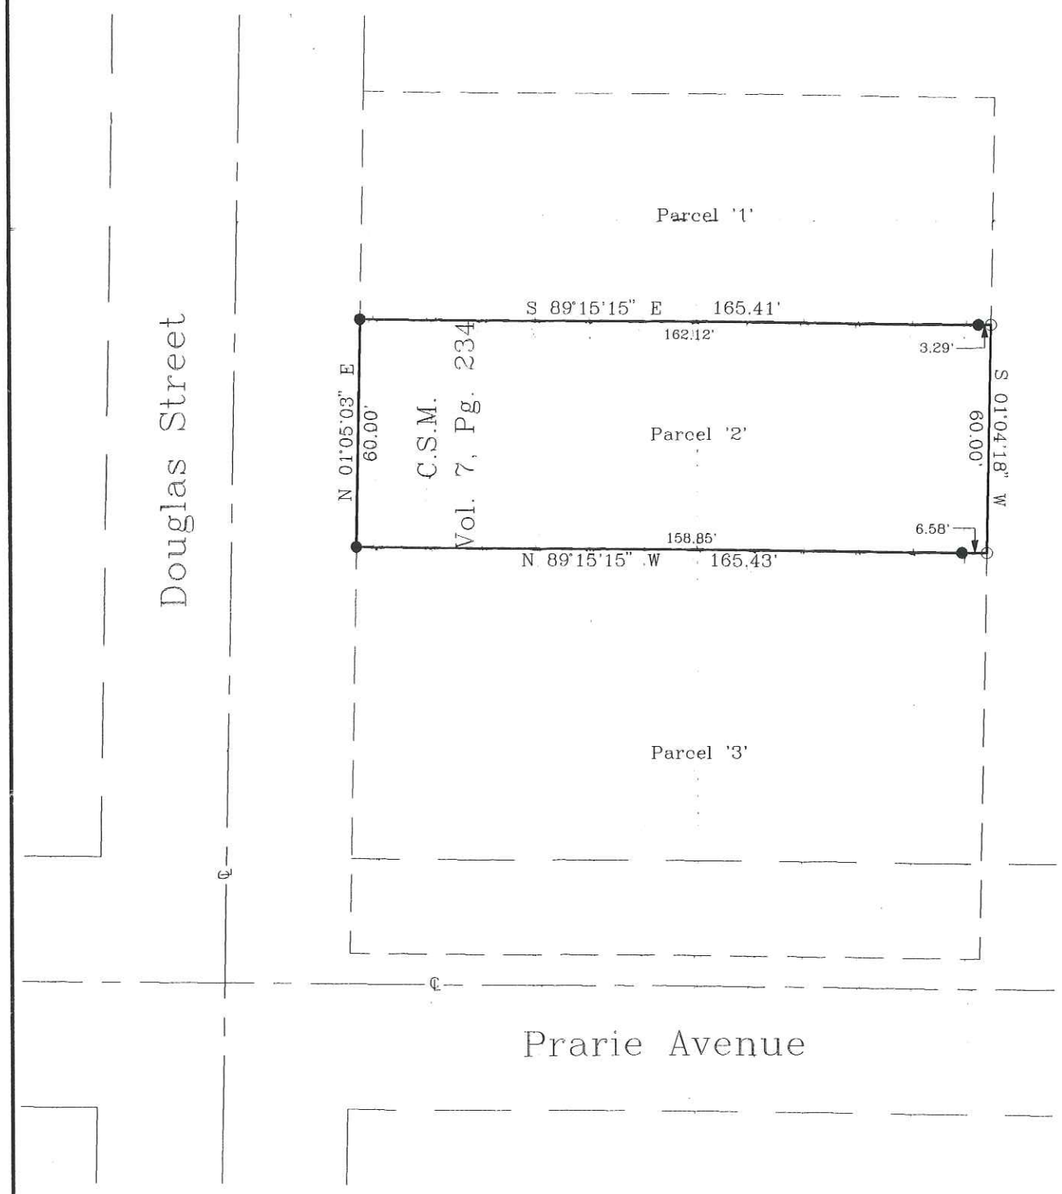

SURVEYOR'S CERTIFICATE

I, Rodney H. Maxwell, Registered Land Surveyor, hereby certify that this Survey is correct to the best of my knowledge and belief.

WISCONSIN RODNEY H MAXWELL S - 1826 Sparta Wis LAND SURVEYOR

WISCONSIN RODNEY H MAXWELL S - 1826 Sparta Wis LAND SURVEYOR

3/1/2000

Rodney H. Maxwell
MAXWELL SURVEYING
7457 Highway 16, Suite C
Sparta, Wisconsin

Bearings are based on C.S.M., Vol. 7, Pg. 234

LEGEND

● = Found 3/4" Iron Rod
○ = Set 3/4" X 24" Iron Rod
( ) = Recorded Data.

40 0 40 80 120

Scale 1" = 40'

DRAWN BY: L. Johns DATE: 1 March 2000 DWG. NO.:	APPROVED BY: R. Maxwell PROJ. NO. 00-02-08 DWG.	REVISIONS	PROJECT Douglas Schaller	SHT. NAME / SHT. NO.

CSR 2147