CSR 2158

CSR 2158

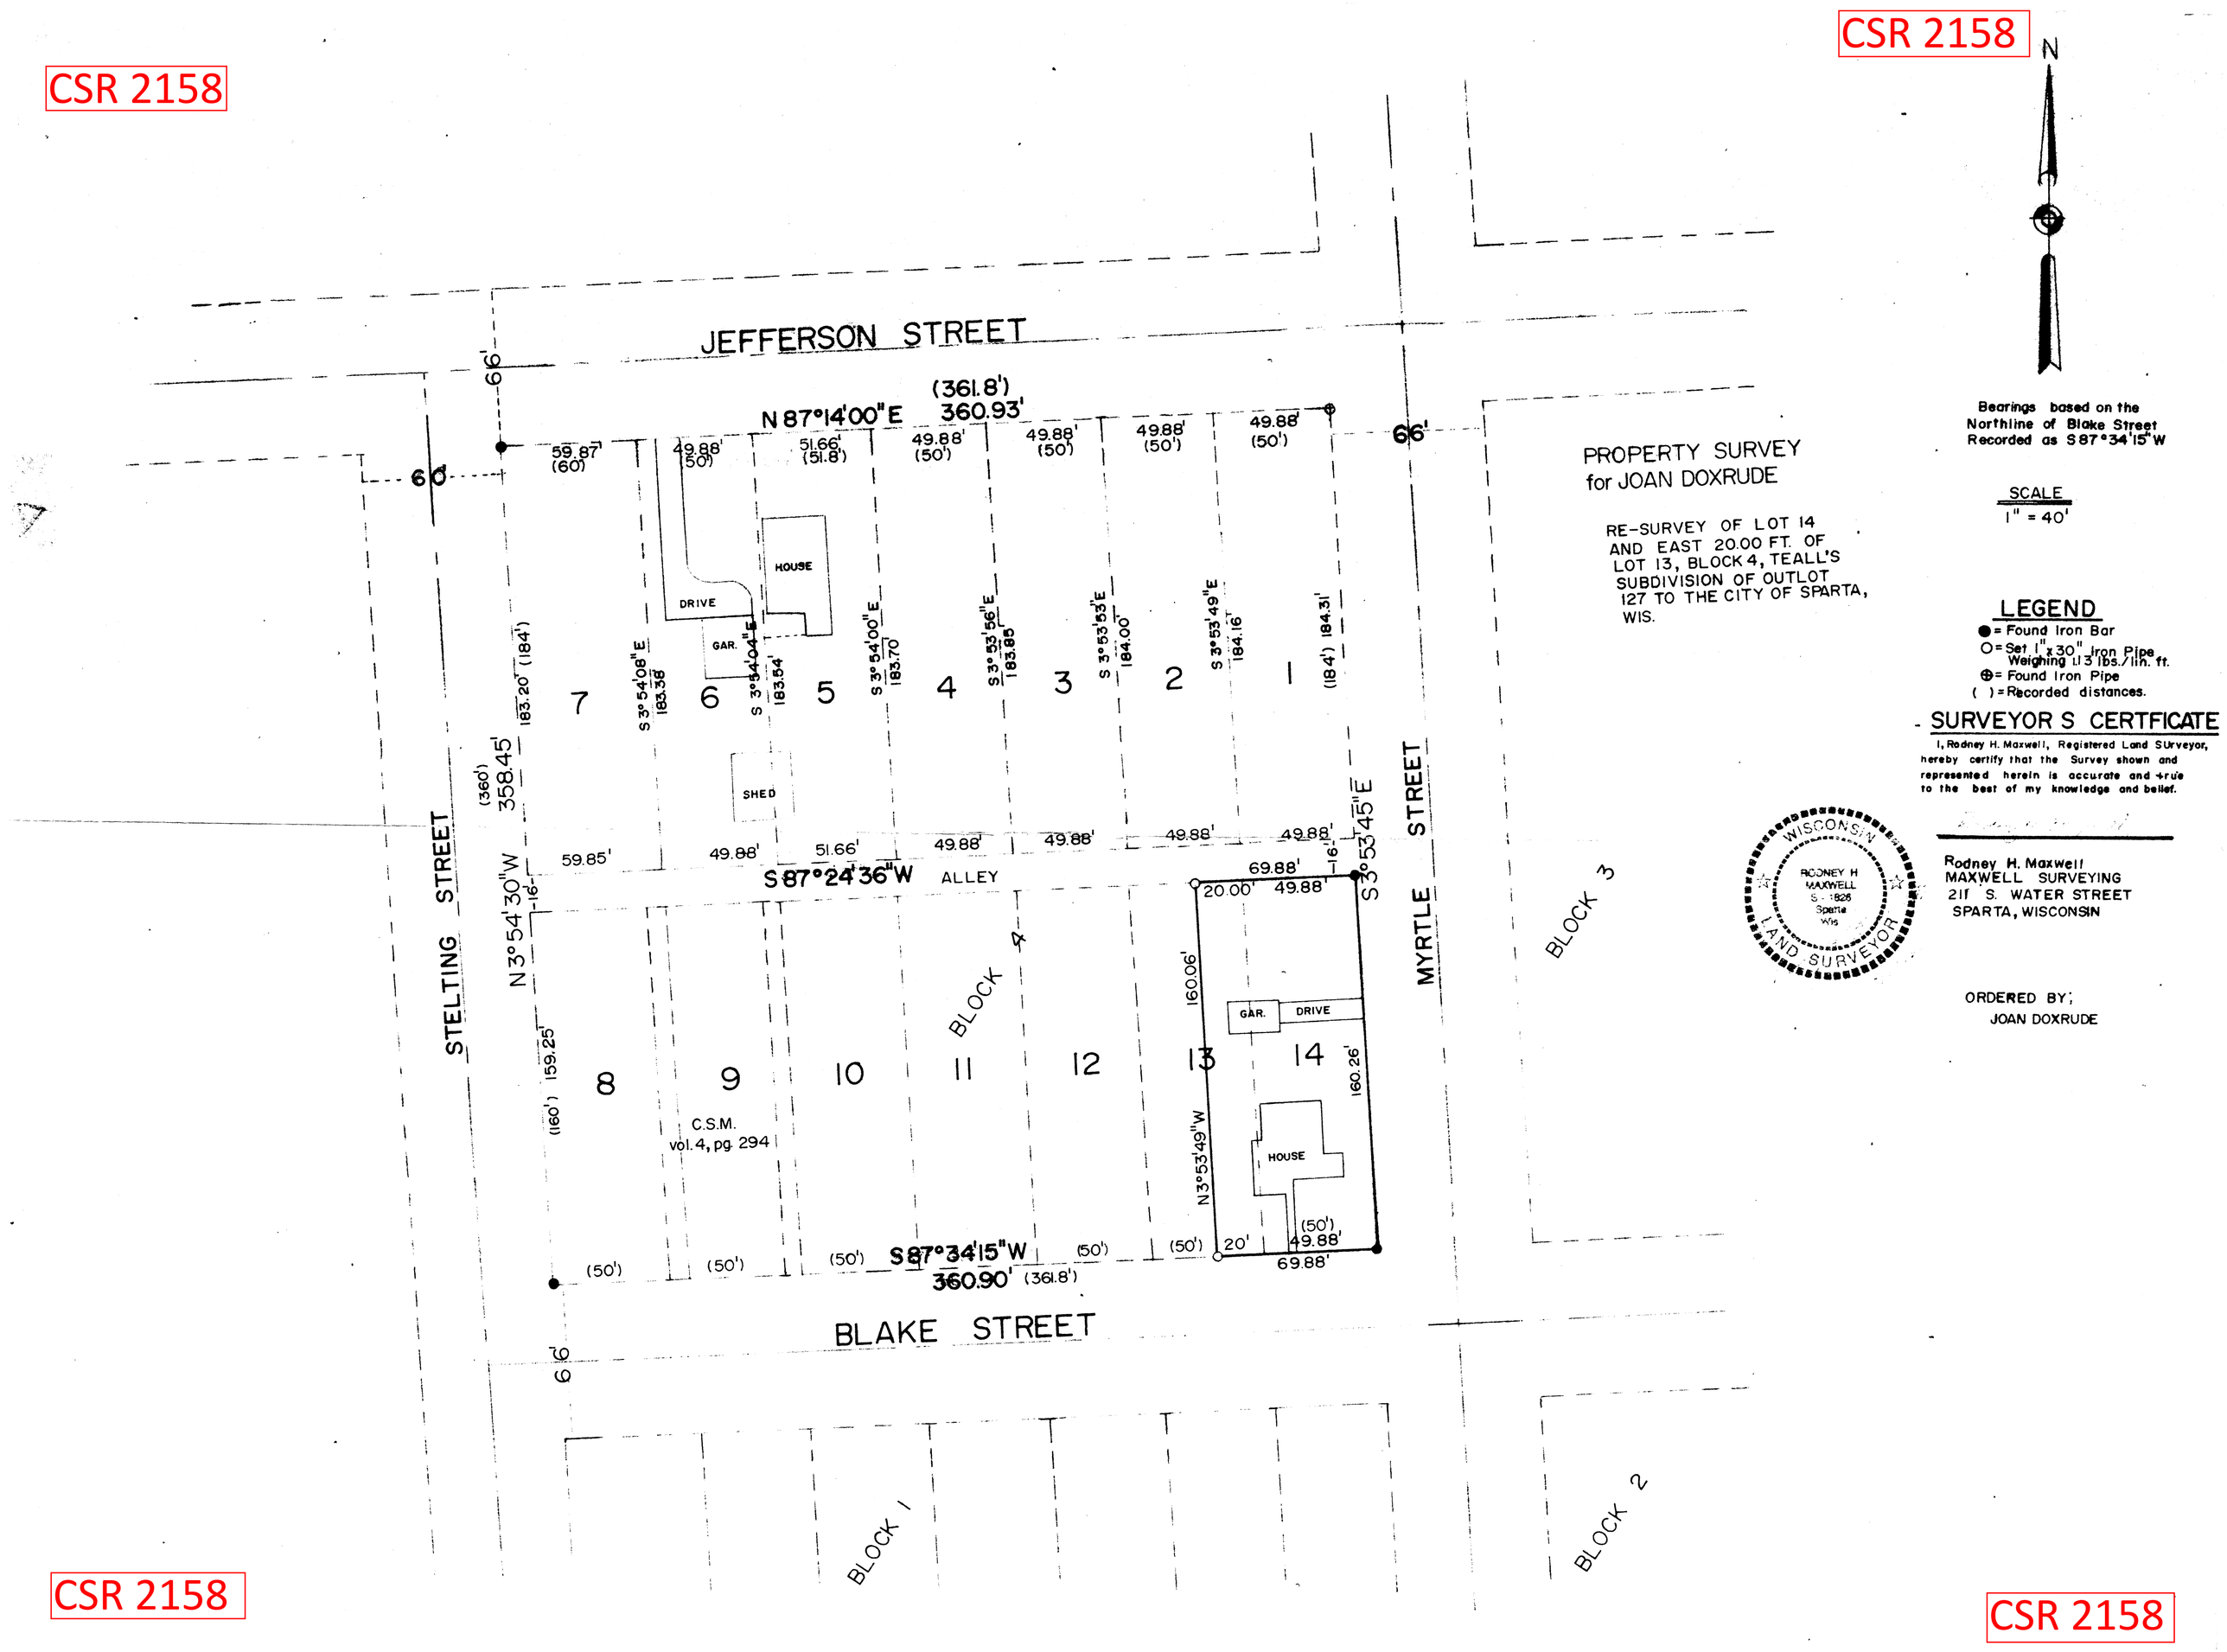

PROPERTY SURVEY
for JOAN DOXRUDE

RE-SURVEY OF LOT 14 AND EAST 20.00 FT. OF LOT 13, BLOCK 4, TEALL'S SUBDIVISION OF OUTLOT 127 TO THE CITY OF SPARTA, WIS.

Bearings based on the Northline of Blake Street Recorded as S 87°34'15" W

SCALE
1" = 40'

LEGEND

● = Found Iron Bar
O = Set 1" x 30" Iron Pipe Weighing 1.13 lbs./lin. ft.
⊕ = Found Iron Pipe
( ) = Recorded distances.

SURVEYOR S CERTFICATE

I, Rodney H. Maxwell, Registered Land Surveyor, hereby certify that the Survey shown and represented herein is accurate and true to the best of my knowledge and belief.

WISCONSIN RODNEY H MAXWELL S-1826 Sparta Wis LAND SURVEYOR

Rodney H. Maxwell
MAXWELL SURVEYING
211 S. WATER STREET
SPARTA, WISCONSIN

ORDERED BY;
JOAN DOXRUDE

CSR 2158

CSR 2158