CSR 2426
FILED SEPTEMBER 29, 2015

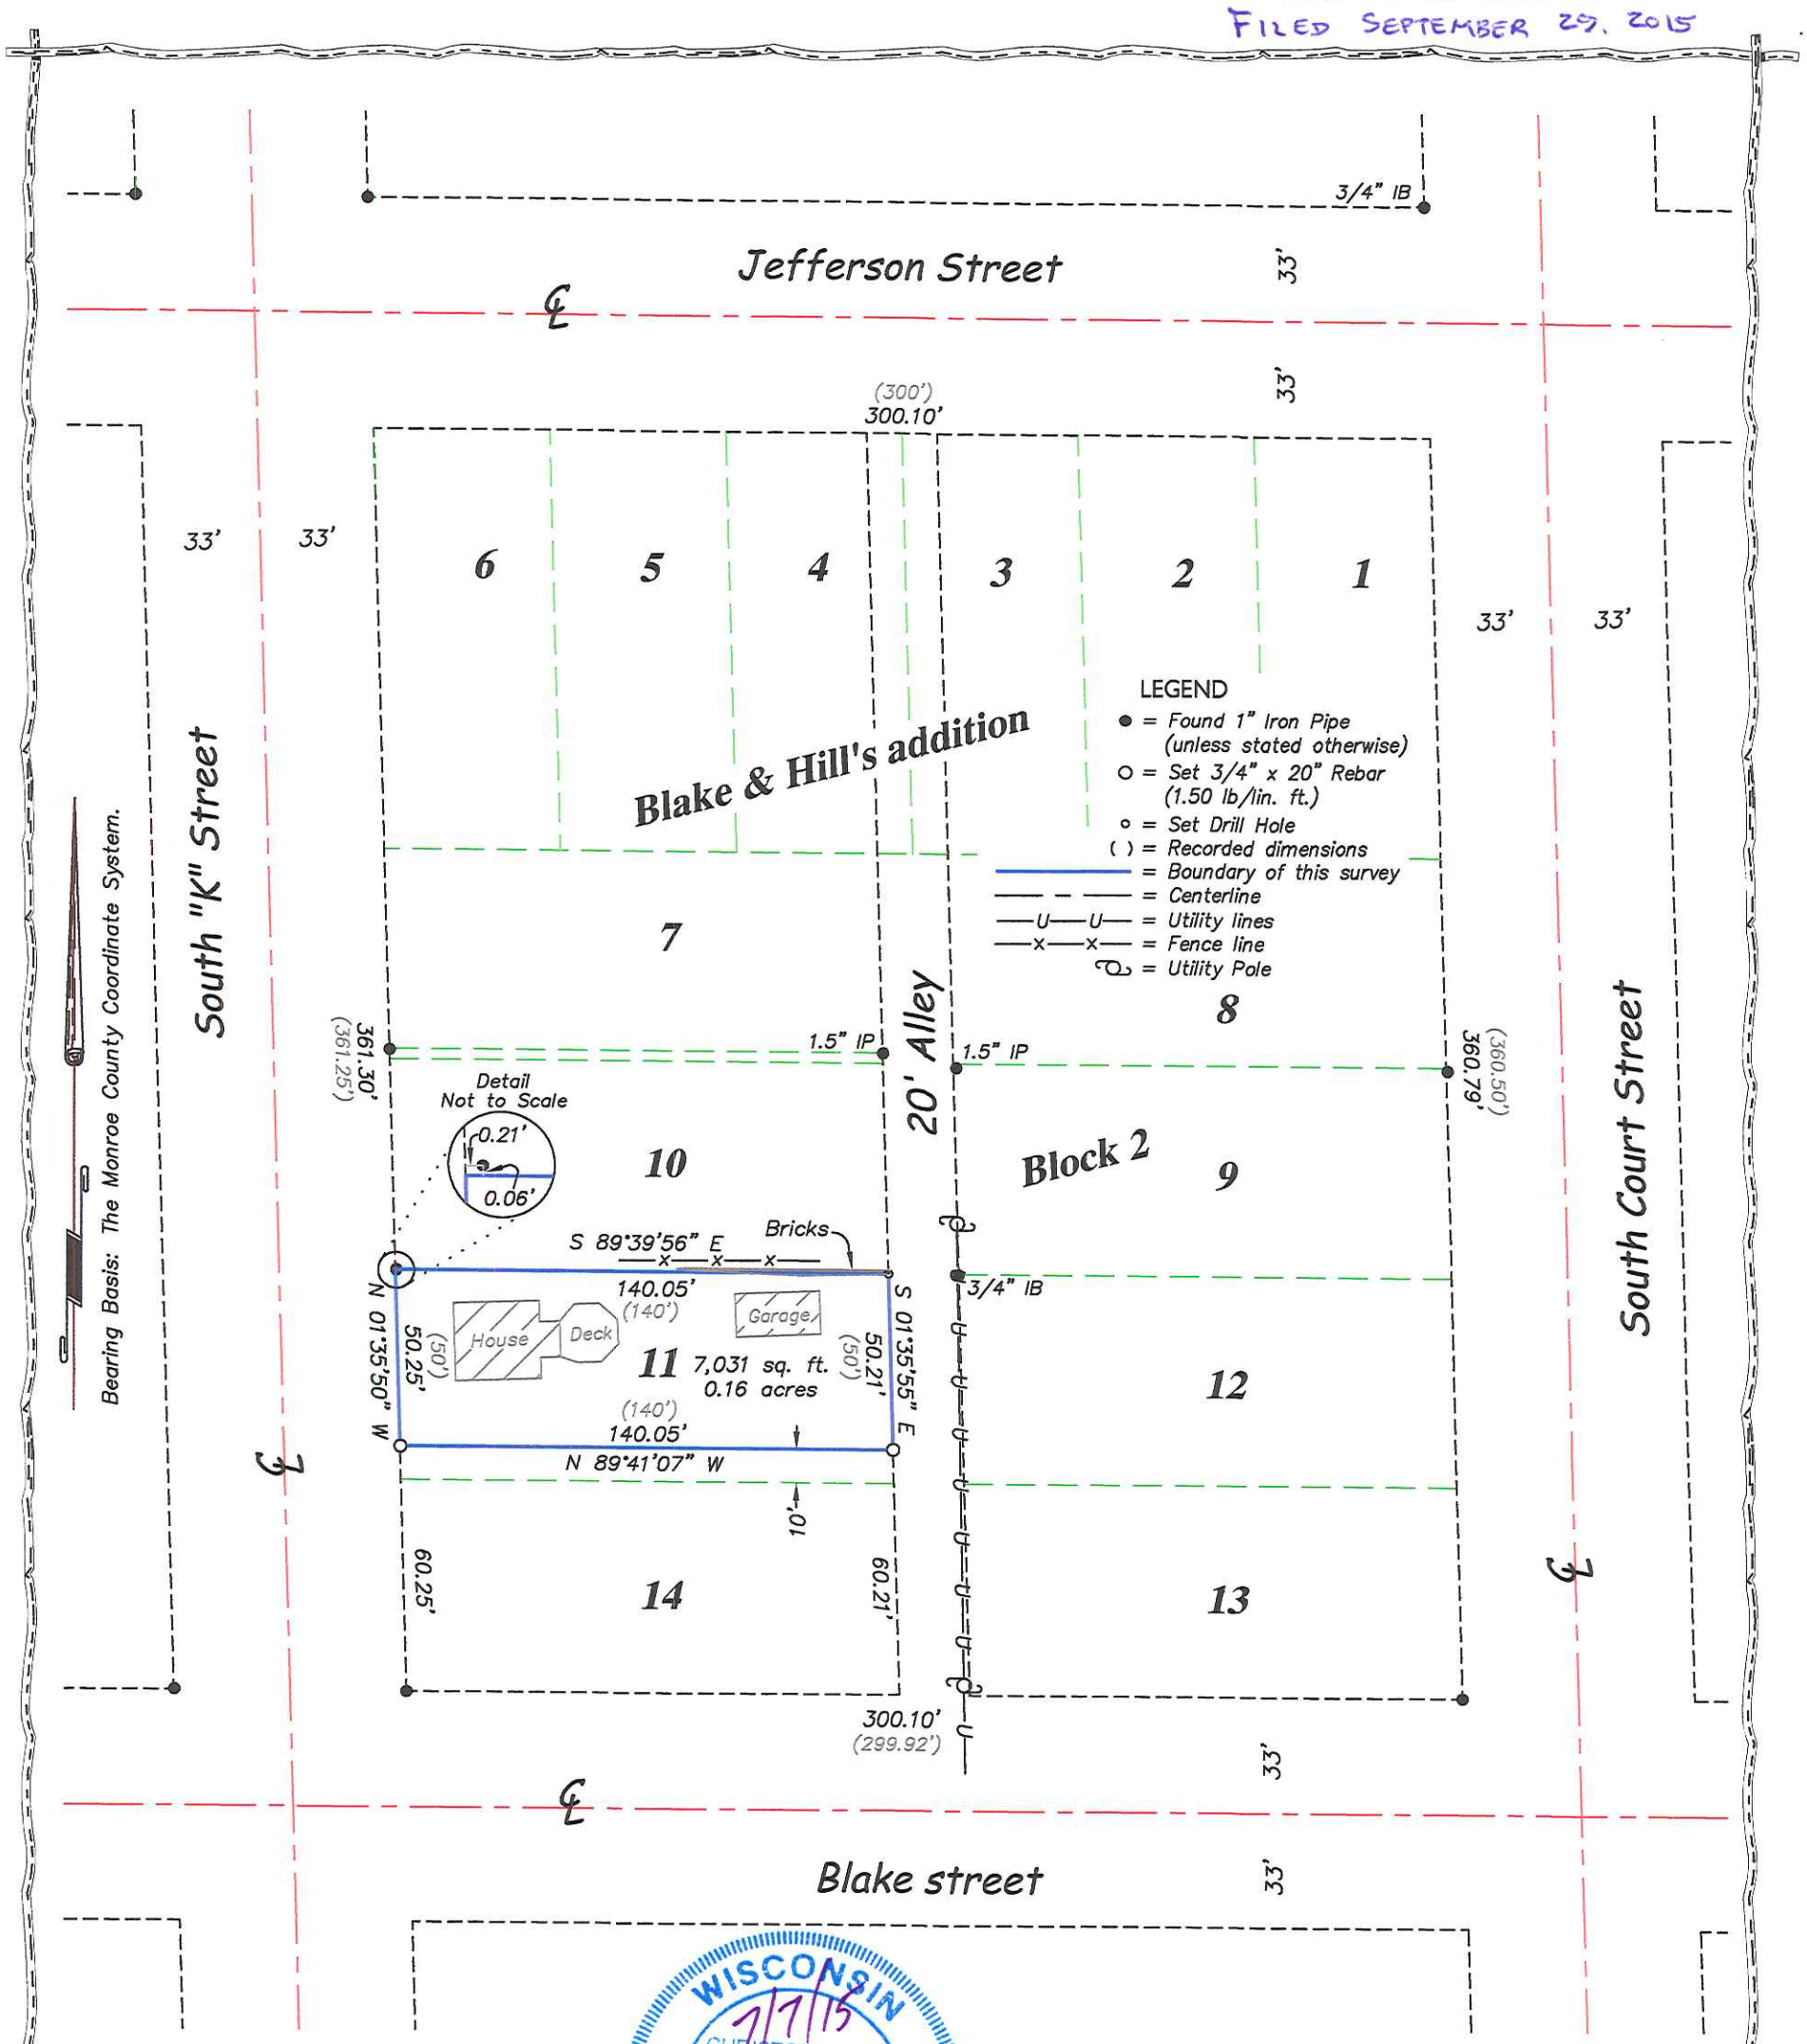

WISCONSIN
7/7/15
CHRISTOPHER W. FECHNER
S-2448
LA CROSSE, WISCONSIN
LAND SURVEYOR

Graphic Scale

50' 0 25' 50' 100'

(IN FEET)
1 inch = 50 ft.

SURVEYOR'S CERTIFICATE

I, Christopher W. Fechner, Professional Land Surveyor, hereby certify that the survey shown and represented above is accurate and true to the best of my knowledge and belief and that there are no visible encroachments other than those shown.

Christopher W. Fechner PLS 2448

SURVEY FOR

Adam Benisch

Lot 11, Except the South 10', Block 2, Blake & Hill's Addition City of Sparta, Monroe County, WI *317 S. "K" Street*	DRAWN BY: *TS CF*	DATE: *7-7-2015*
	REVISED BY:	DATE:
	SCALE: 1" = 50'	
SHEET *1* OF *1*	PROJECT NO.: *S-6928*	FIELD CREW: *RC NR*

Coulee Region Land Surveyors
917 SOUTH 4TH STREET - P.O. BOX 1954
LA CROSSE, WISCONSIN 54601
PHONE (608) 784-1614 FAX (608) 784-1408
www.couleeregionlandsurveyors.com