CSR 2451
FILED FEBRUARY 16, 2016.

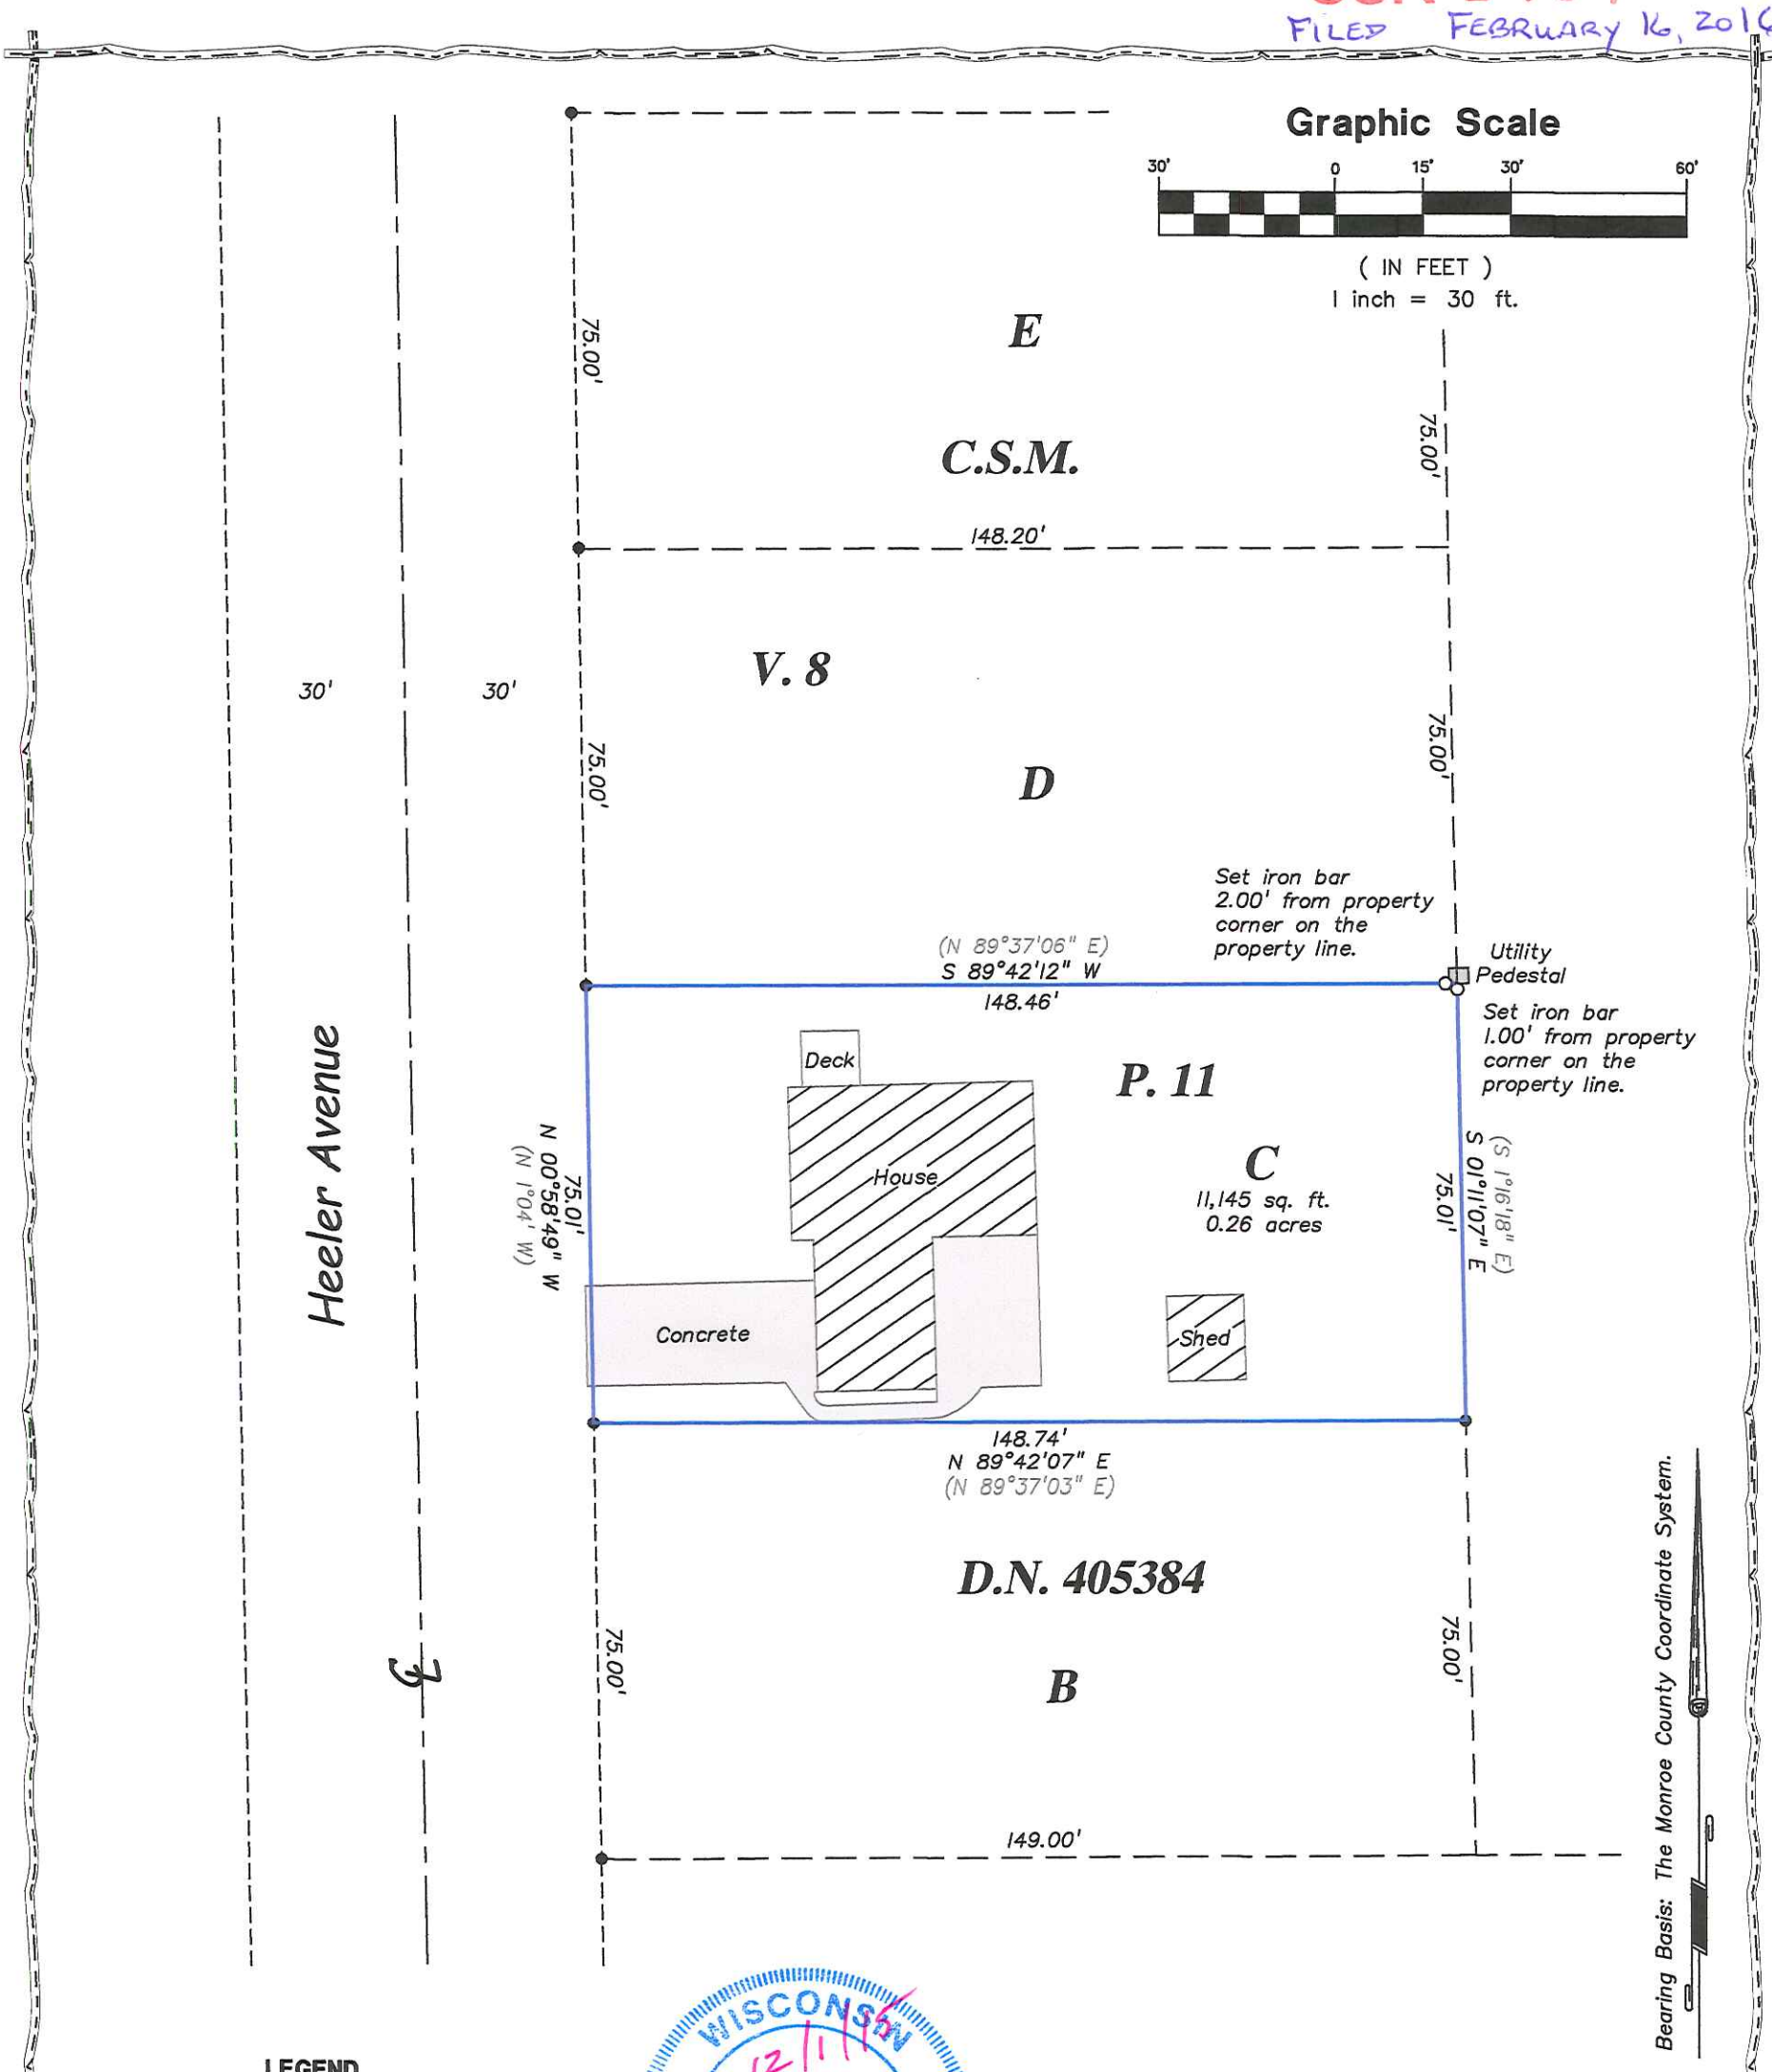

LEGEND

- ● = Found 7/8" Iron Bar (unless stated otherwise)
- O = Set 3/4" x 20" Rebar (1.50 lb/lin. ft.)
- ( ) = Recorded dimensions
- ——— = Boundary of this survey
- — – — = Centerline

WISCONSIN
12/1/15
CHRISTOPHER W. FECHNER
S-2448
LA CROSSE, WISCONSIN
LAND SURVEYOR

SURVEYOR'S CERTIFICATE

I, Christopher W. Fechner, Professional Land Surveyor, hereby certify that the survey shown and represented above is accurate and true to the best of my knowledge and belief and that there are no visible encroachments other than those shown.

Christopher W. Fechner PLS 2448

SURVEY FOR
Sybil Funmaker

Lot C, Certified Survey Map, Volume 8, Page 11, D.N. 405384, City of Tomah, Monroe County, WI

1116 Heeler Avenue

DRAWN BY: CF TS	DATE: 12-1-2015
REVISED BY:	DATE:
SCALE: 1" = 30'	

SHEET 1 OF 1 | PROJECT NO.: S-6965 | FIELD CREW: RC

CRLS Coulee Region Land Surveyors
917 SOUTH 4TH STREET - P.O. BOX 1954
LA CROSSE, WISCONSIN 54601
PHONE (608) 784-1614 FAX (608) 784-1408
www.couleeregionlandsurveyors.com

LOT 52 MIDLAND SUB.
SW-SE SEC. 28, T18N-R1W