CSR 2475

2475
FILED July 5, 2016

LEGEND

- ● = Found 1" Iron Pipe (unless stated otherwise)
- ○ = Set 3/4" x 20" Rebar (1.50 lb/lin. ft.)
- ( ) = Recorded dimensions
- = Boundary of this survey
- = Centerline

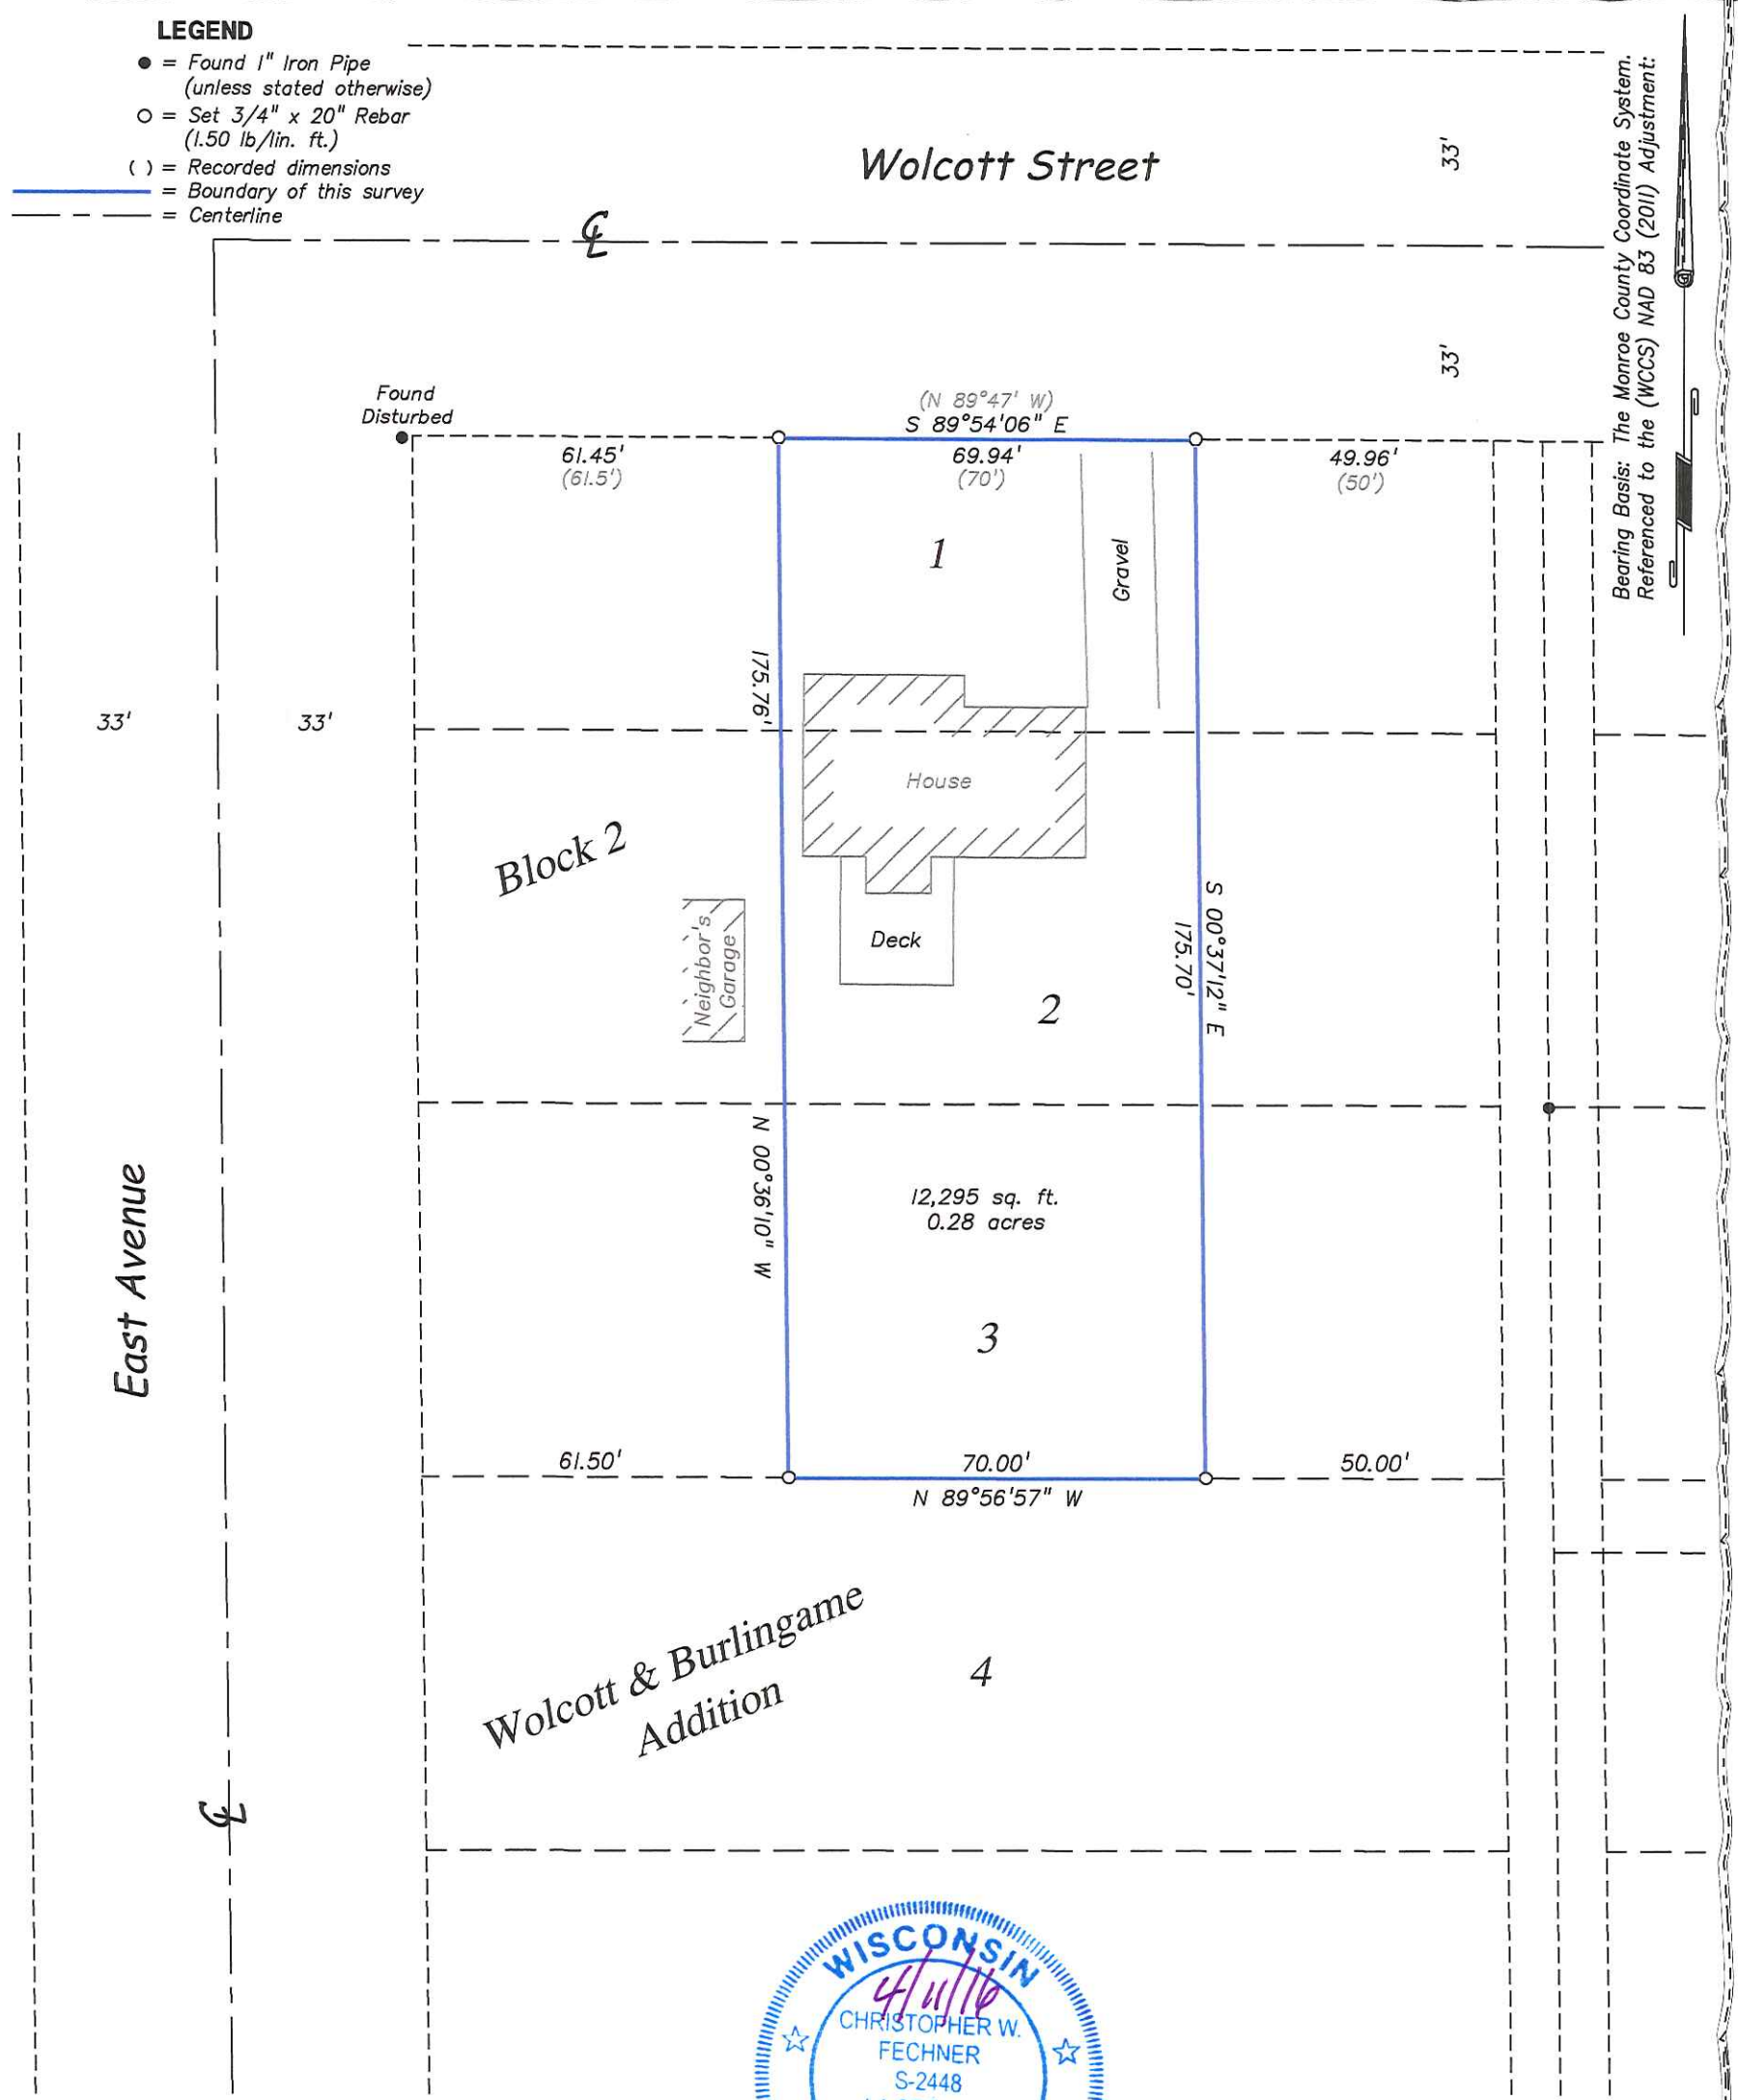

WISCONSIN
4/11/16
CHRISTOPHER W. FECHNER
S-2448
LA CROSSE, WISCONSIN
LAND SURVEYOR

SURVEYOR'S CERTIFICATE

I, Christopher W. Fechner, Professional Land Surveyor, hereby certify that the survey shown and represented above is accurate and true to the best of my knowledge and belief and that there are no visible encroachments other than those shown.

Christopher W. Fechner PLS 2448

Graphic Scale

30' 0 15' 30' 60'

(IN FEET)
1 inch = 30 ft.

SURVEY FOR
Brittaniya Poirier

Center 70' of Lots 1, 2 & 3, Block 2 Wolcott & Burlingame Addition City of Sparta, Monroe County, WI 605 Wolcott Street	DRAWN BY: CF TS	DATE: 4-11-2016
	REVISED BY:	DATE:
	SCALE: 1" = 30'	
SHEET 1 OF 1	PROJECT NO.: S-7053	FIELD CREW: CF RC

Coulee Region Land Surveyors
917 SOUTH 4TH STREET - P.O. BOX 1954
LA CROSSE, WISCONSIN 54601
PHONE (608) 784-1614 FAX (608) 784-1408
www.couleeregionlandsurveyors.com