FILED NOV 22, 2016 CSR 2497

LEGEND

- ● = Found 1" Iron Pipe (unless stated otherwise)
- O = Set 3/4" x 20" Rebar (1.50 lb/lin. ft.)
- ( ) = Recorded dimensions
- = Boundary of this survey
- = Centerline

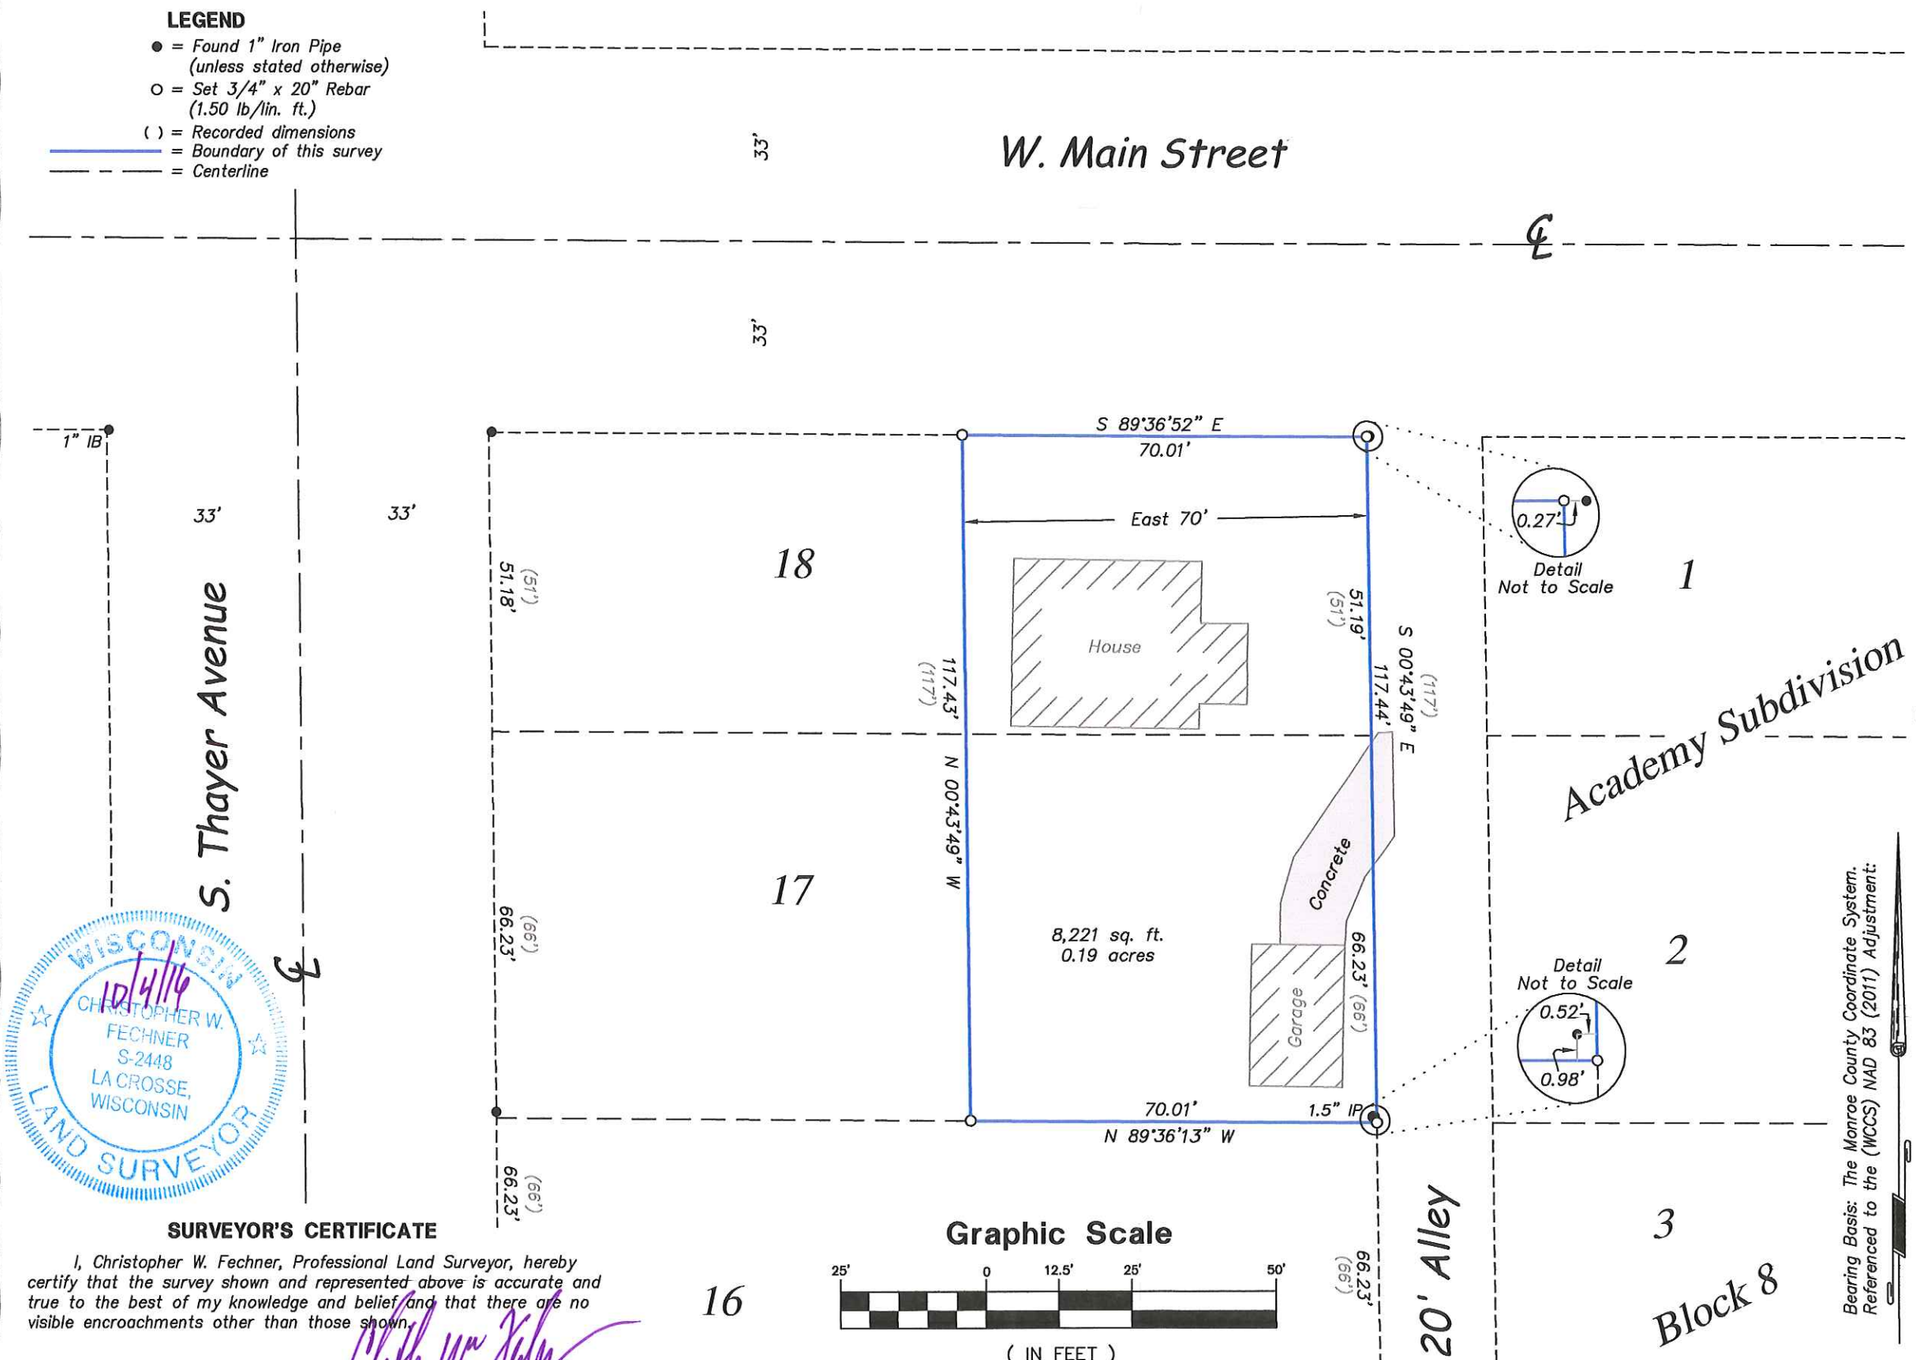

WISCONSIN
10/4/16
CHRISTOPHER W. FECHNER
S-2448
LA CROSSE, WISCONSIN
LAND SURVEYOR

SURVEYOR'S CERTIFICATE

I, Christopher W. Fechner, Professional Land Surveyor, hereby certify that the survey shown and represented above is accurate and true to the best of my knowledge and belief and that there are no visible encroachments other than those shown.

Christopher W. Fechner PLS 2448

Graphic Scale

25' 0 12.5' 25' 50'

(IN FEET)
1 inch = 25 ft.

Coulee Region Land Surveyors
917 SOUTH 4TH STREET - P.O. BOX 1954
LA CROSSE, WISCONSIN 54601
PHONE (608) 784-1614 FAX (608) 784-1408
www.couleeregionlandsurveyors.com

SURVEY FOR
Attorney Jack Buswell

East 70' Of Lot 17 & Lot 18, Block 8,
Academy Subdivision
City of Sparta, Monroe County, WI
913 W. Main Street

DRAWN BY: CF TS	DATE: 10-4-2016
REVISED BY:	DATE:
SCALE: 1" = 25'	FIELD CREW: RC TS
PROJECT NO.: S-7137	SHEET 1 OF 1