CSR 2538

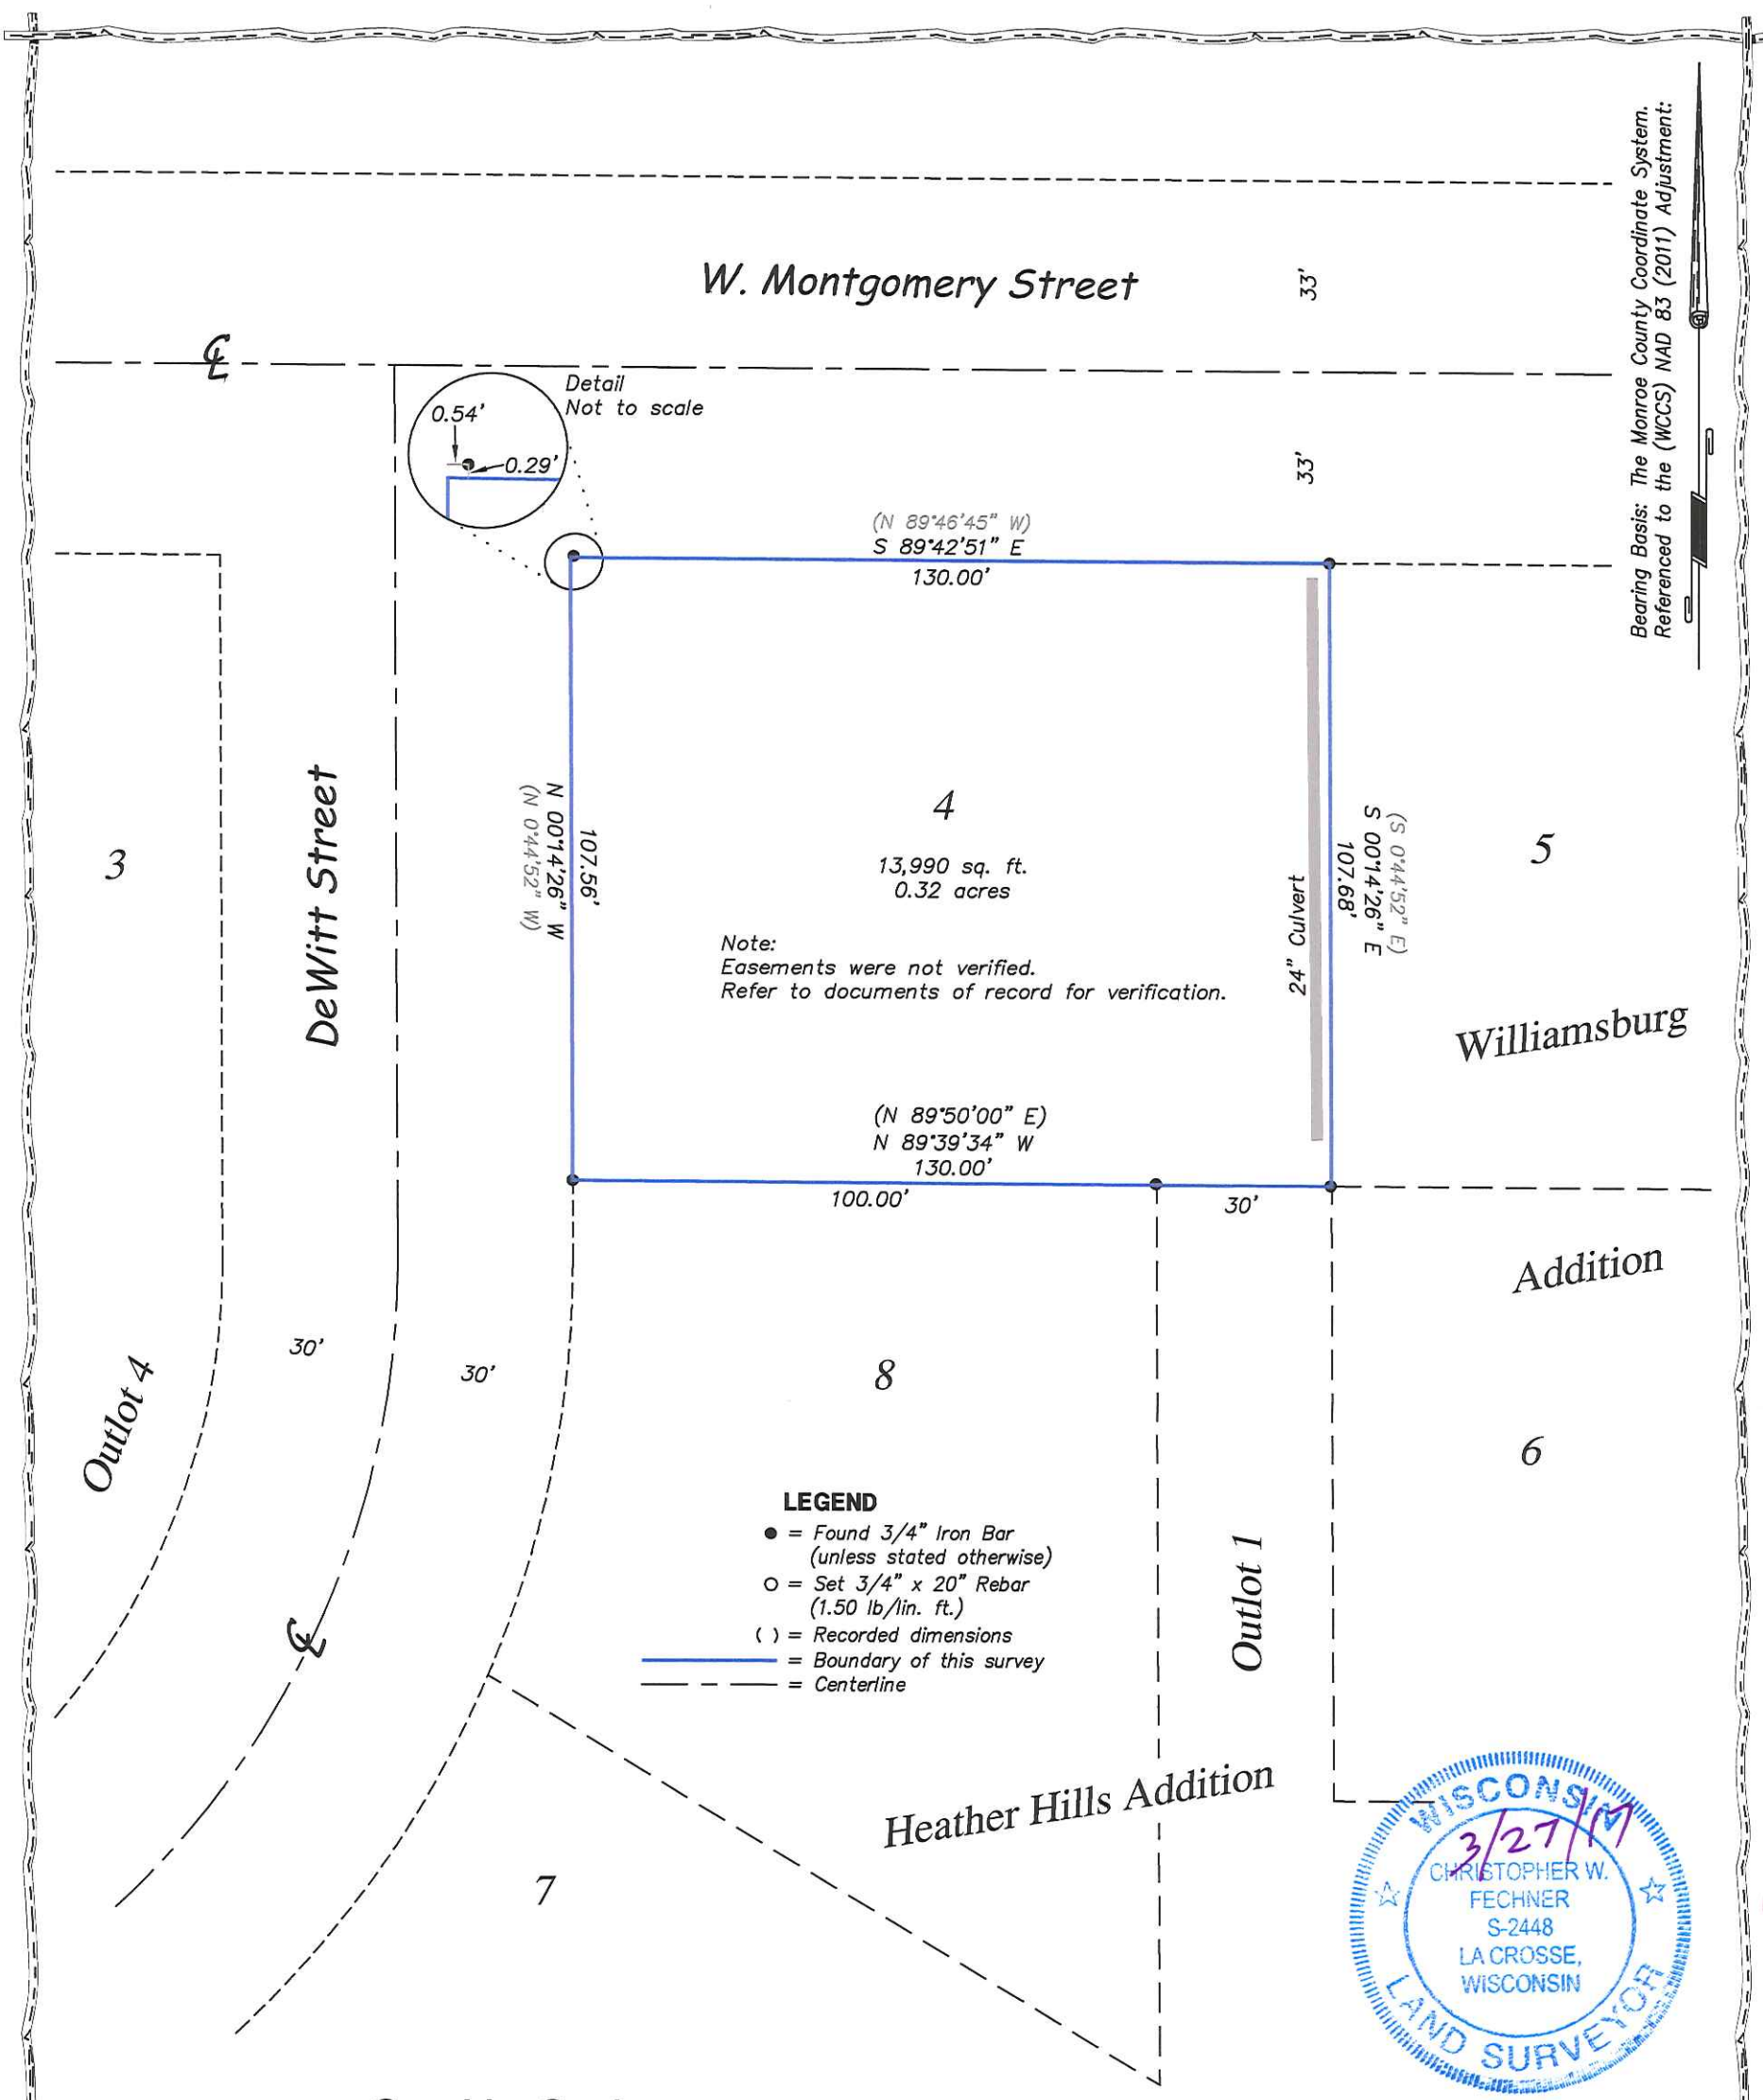

Graphic Scale

30' 0 15' 30' 60'

(IN FEET)
1 inch = 30 ft.

SURVEYOR'S CERTIFICATE

I, Christopher W. Fechner, Professional Land Surveyor, hereby certify that the survey shown and represented above is accurate and true to the best of my knowledge and belief and that there are no visible encroachments other than those shown.

Christopher W. Fechner PLS 2448

CSR 2538

SURVEY FOR
Brad Bauges

All of Lot 4, Williamsburg Addition, City of Sparta, Monroe County, WI 1375 W. Momtgomery Street	DRAWN BY: CF TS	DATE: 3-27-2017
	REVISED BY:	DATE:
	SCALE: 1" = 30'	
SHEET 1 OF 1	PROJECT NO.: S-7217	FIELD CREW: RC TS

Coulee Region Land Surveyors
917 SOUTH 4TH STREET - P.O. BOX 1954
LA CROSSE, WISCONSIN 54601
PHONE (608) 784-1614 FAX (608) 784-1408
www.couleeregionlandsurveyors.com