CSR 2561

CSR 2561

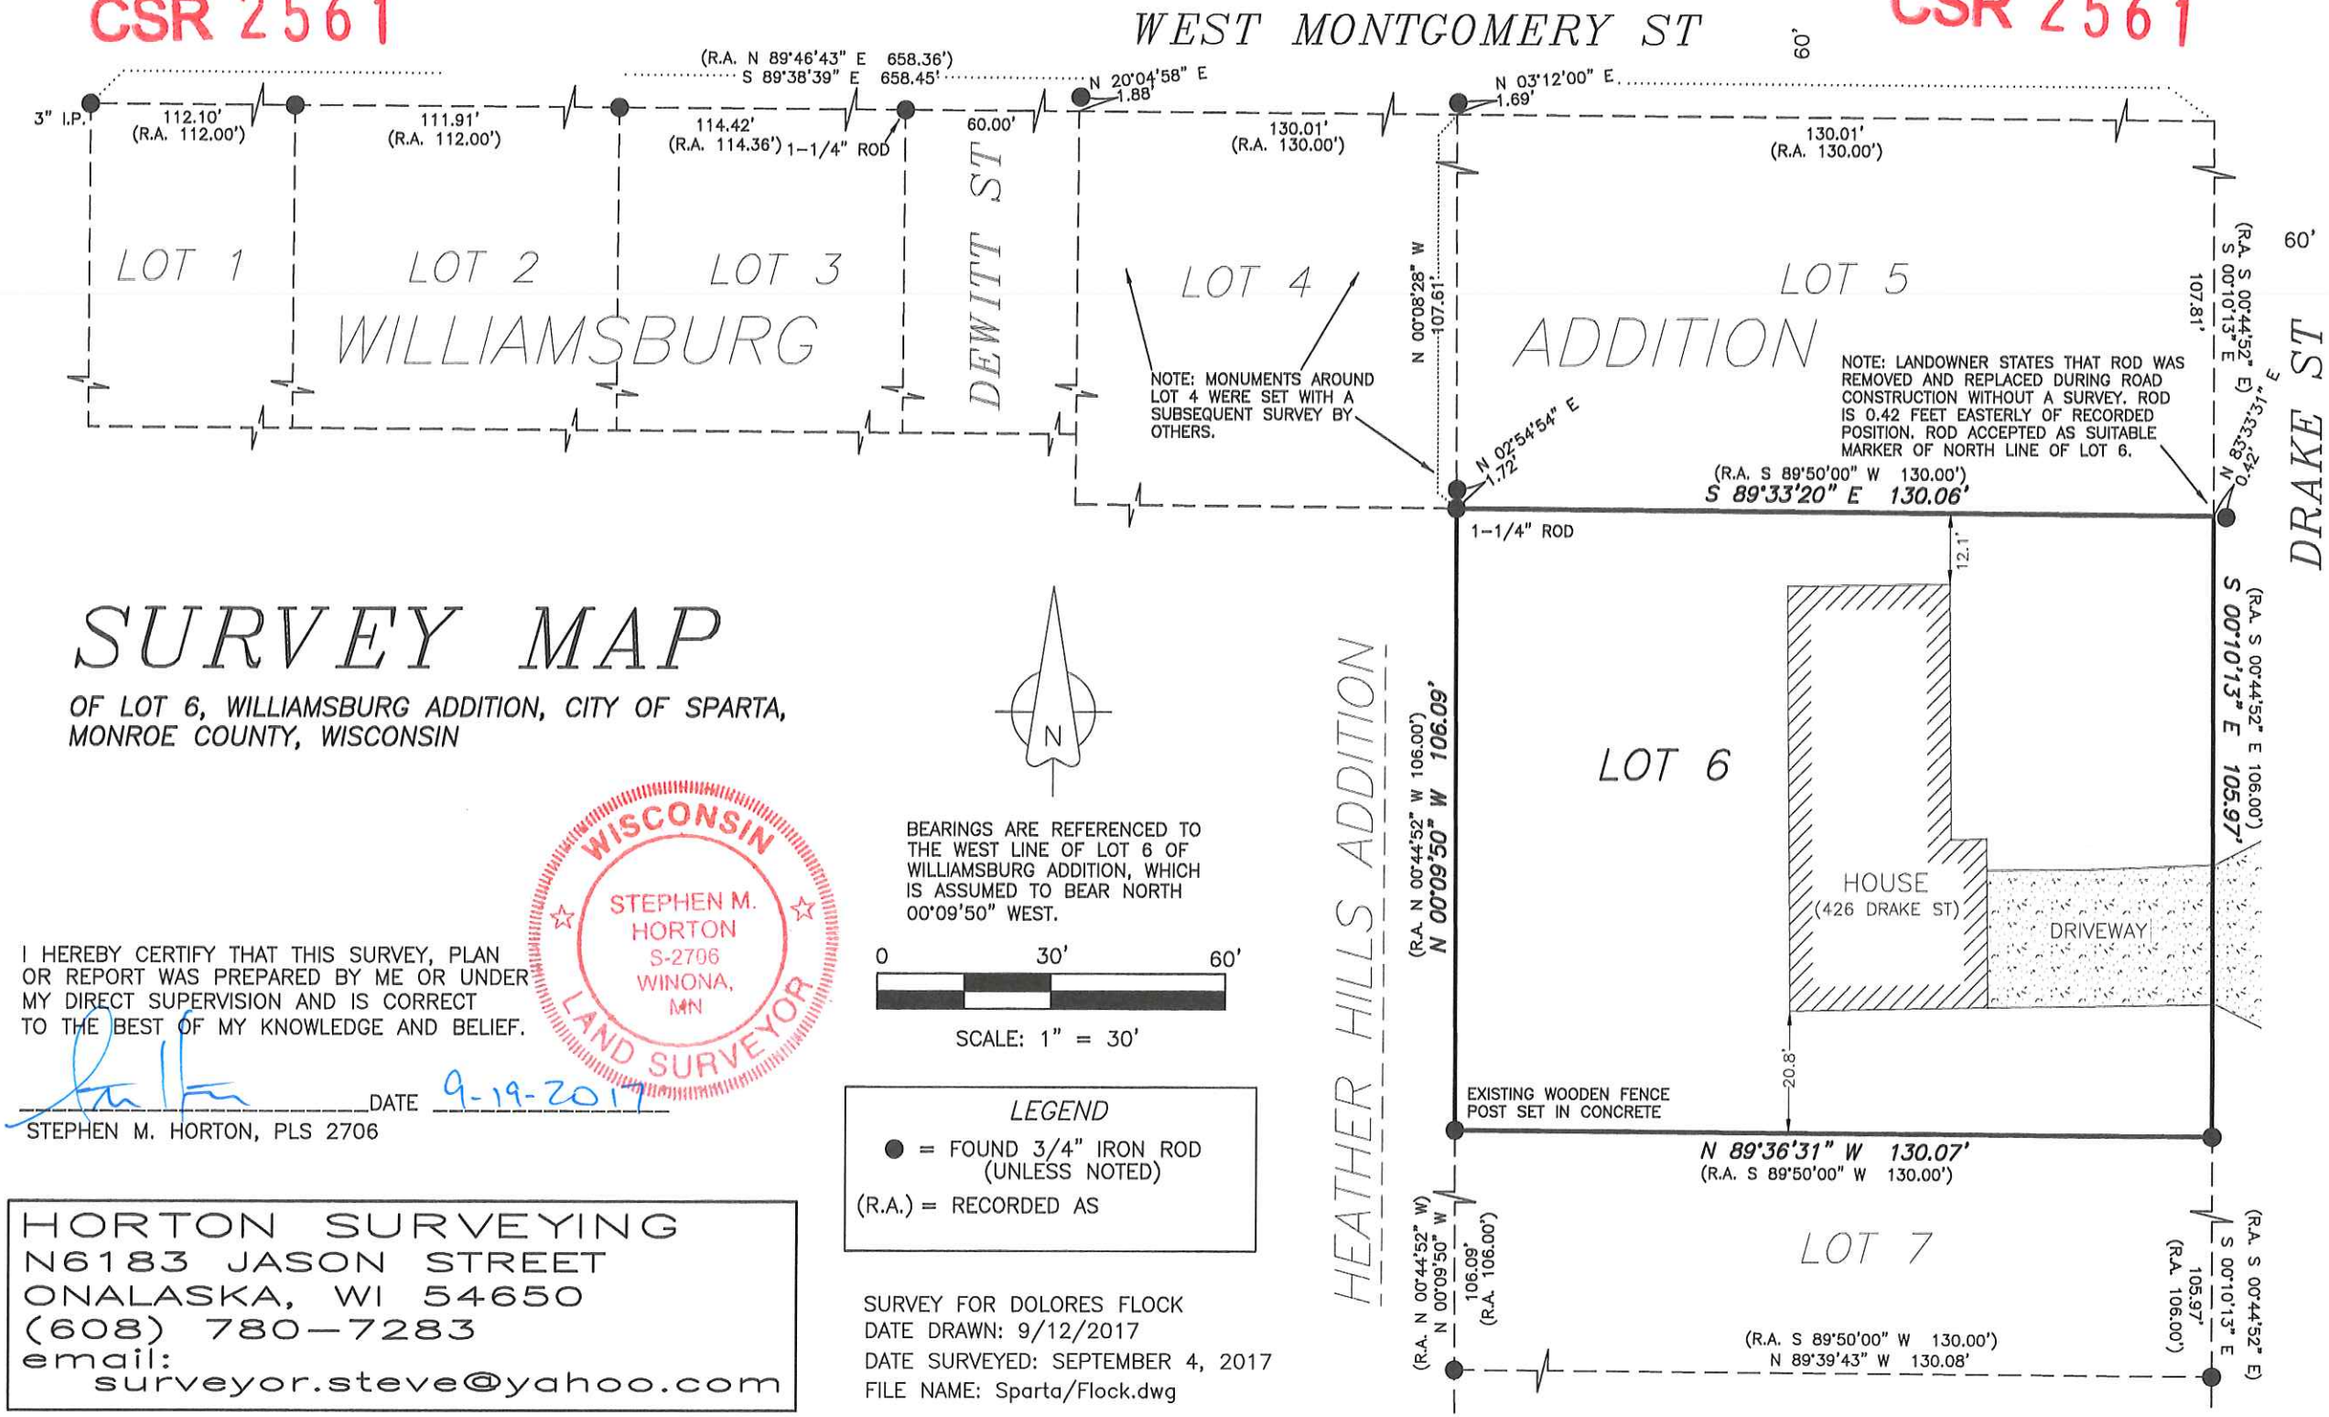

SURVEY MAP

OF LOT 6, WILLIAMSBURG ADDITION, CITY OF SPARTA, MONROE COUNTY, WISCONSIN

BEARINGS ARE REFERENCED TO THE WEST LINE OF LOT 6 OF WILLIAMSBURG ADDITION, WHICH IS ASSUMED TO BEAR NORTH 00°09'50" WEST.

0 30' 60'

SCALE: 1" = 30'

WISCONSIN
STEPHEN M. HORTON
S-2706
WINONA, MN
LAND SURVEYOR

I HEREBY CERTIFY THAT THIS SURVEY, PLAN OR REPORT WAS PREPARED BY ME OR UNDER MY DIRECT SUPERVISION AND IS CORRECT TO THE BEST OF MY KNOWLEDGE AND BELIEF.

DATE 9-19-2017

STEPHEN M. HORTON, PLS 2706

LEGEND

● = FOUND 3/4" IRON ROD (UNLESS NOTED)

(R.A.) = RECORDED AS

HORTON SURVEYING
N6183 JASON STREET
ONALASKA, WI 54650
(608) 780-7283
email:
surveyor.steve@yahoo.com

SURVEY FOR DOLORES FLOCK
DATE DRAWN: 9/12/2017
DATE SURVEYED: SEPTEMBER 4, 2017
FILE NAME: Sparta/Flock.dwg