SURVEY MAP CSR 2563

OF LOT 23 AND LOT 24, BELMONT GARDENS ADDITION,
CITY OF SPARTA, MONROE COUNTY, WISCONSIN

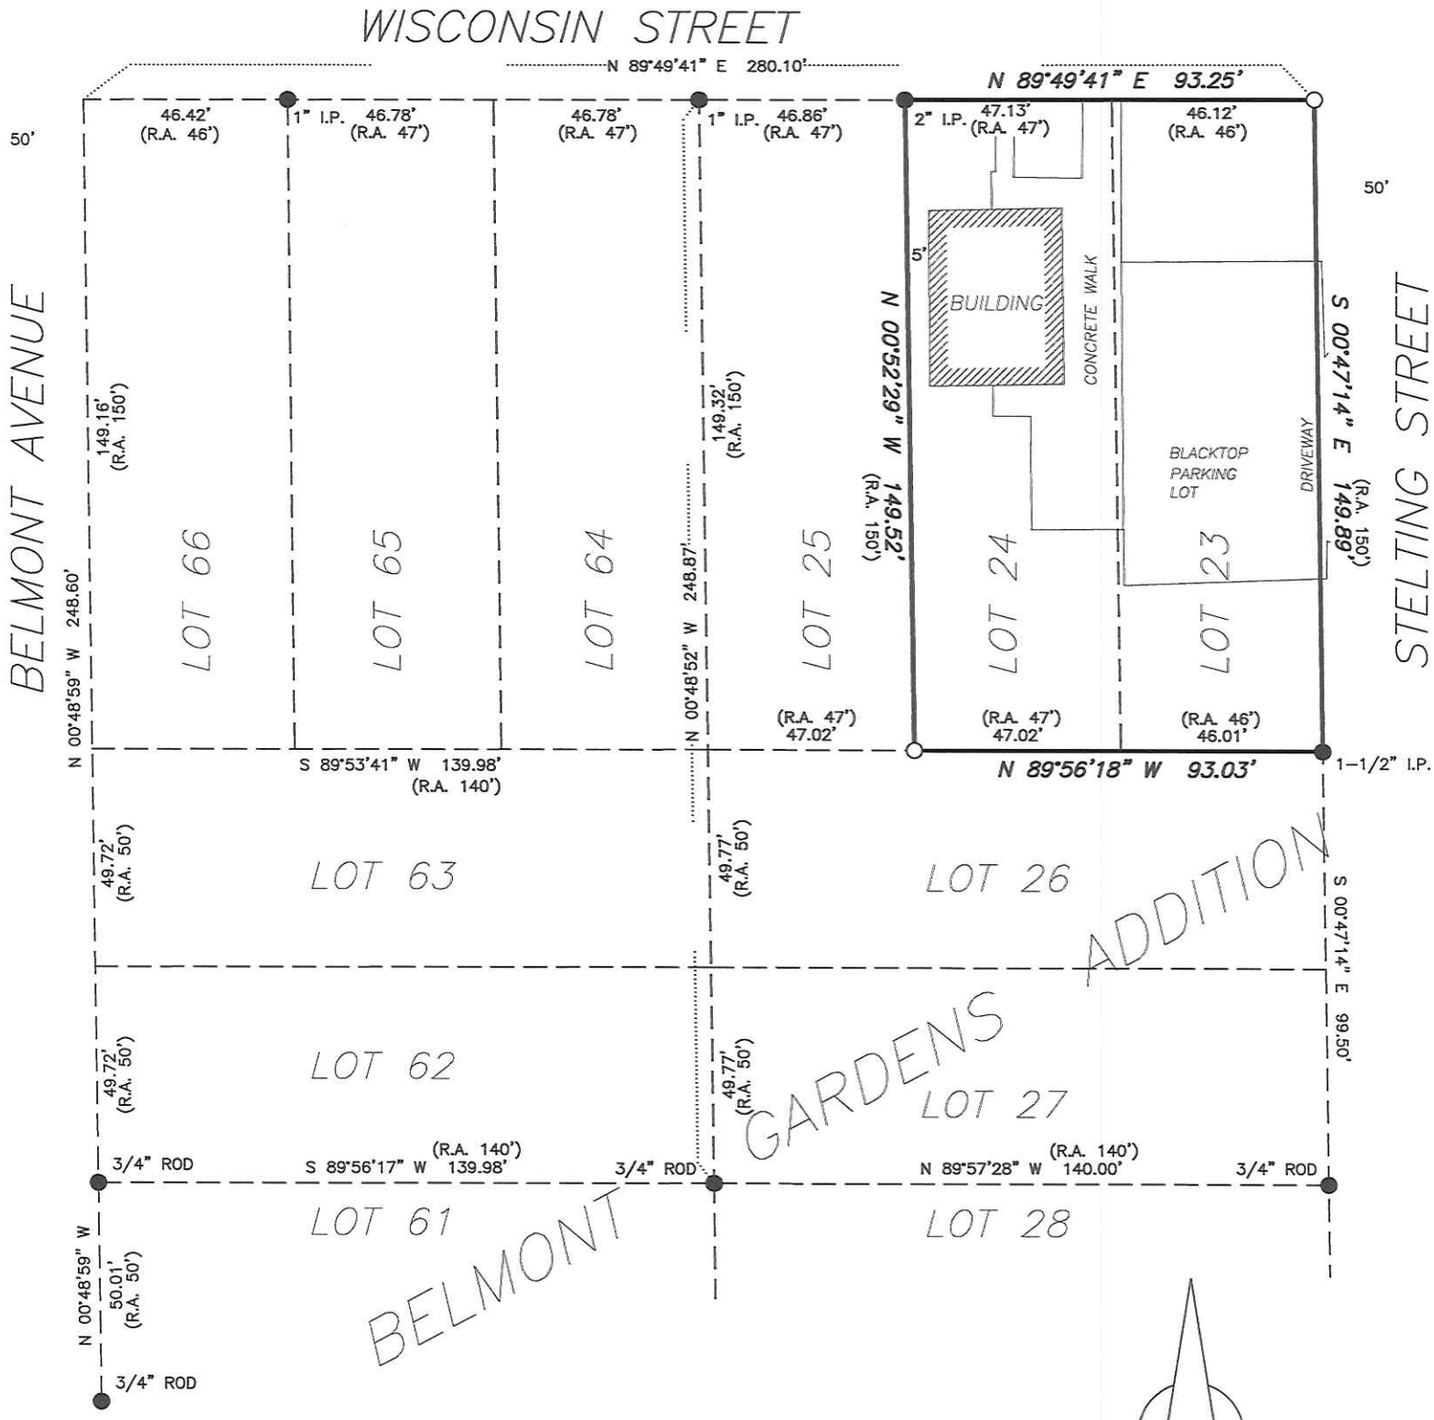

LEGEND	
●	= FOUND MONUMENT AS NOTED
○	= SET 1-1/4" IRON PIPE WITH PLASTIC CAP #2706
(R.A.)	= RECORDED AS

0 40' 80'

SCALE: 1" = 40'

BEARINGS ARE REFERENCED TO THE NORTH LINE OF LOTS 23 AND 24, BELMONT GARDEN ADDITION TO SPARTA, WHICH BEARS NORTH 89°49'41" EAST IN THE MONROE COUNTY BEARING SYSTEM.

I HEREBY CERTIFY THAT THIS SURVEY, PLAN OR REPORT WAS PREPARED BY ME OR UNDER MY DIRECT SUPERVISION AND IS CORRECT TO THE BEST OF MY KNOWLEDGE AND BELIEF.

DATE 7-20-2017

STEPHEN M. HORTON, PLS 2706

WISCONSIN STEPHEN M. HORTON S-2706 WINONA, MN LAND SURVEYOR

HORTON SURVEYING
N6183 JASON STREET
ONALASKA, WI 54650
(608) 780-7283
email:
surveyor.steve@yahoo.com

SURVEY FOR RICHARD EDWARDS
DATE DRAWN: 7/20/2017
DATE SURVEYED: 7/19/2017
FILE NAME: Sparta/Edwards.dwg