SURVEY MAP CSR 2627

OF LOT 1 OF CERTIFIED SURVEY MAP VOL. 18, PAGE 076, BEING PART OF THE SOUTHEAST QUARTER OF THE SOUTHEAST QUARTER OF SECTION 4 AND PART OF THE SOUTHWEST QUARTER OF THE SOUTHWEST QUARTER OF SECTION 3, ALL IN TOWNSHIP 16 NORTH, RANGE 3 WEST, TOWN OF WELLS, MONROE COUNTY, WISCONSIN

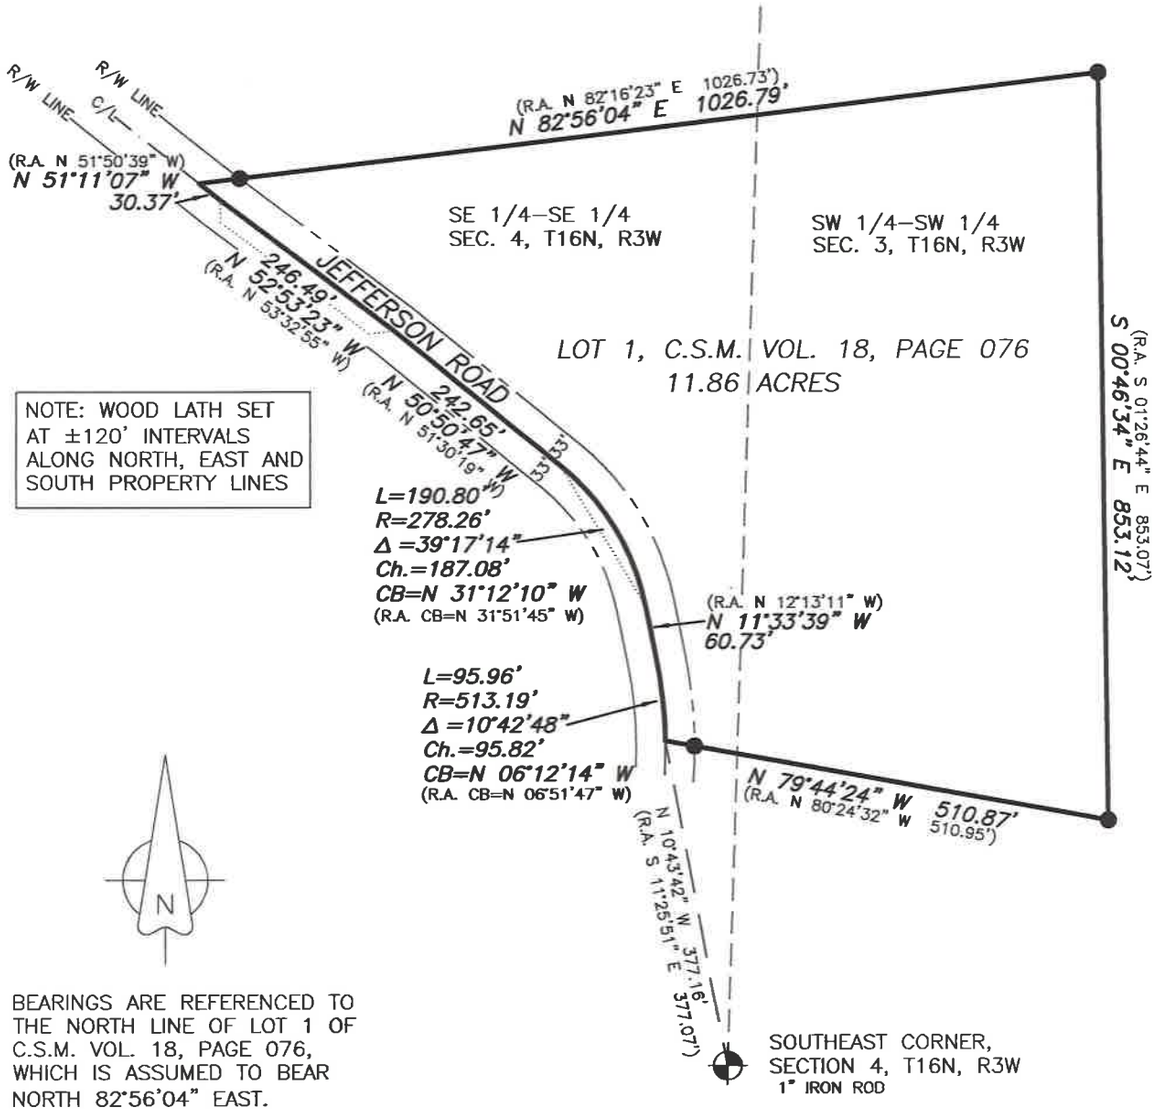

NOTE: WOOD LATH SET AT ±120' INTERVALS ALONG NORTH, EAST AND SOUTH PROPERTY LINES

BEARINGS ARE REFERENCED TO THE NORTH LINE OF LOT 1 OF C.S.M. VOL. 18, PAGE 076, WHICH IS ASSUMED TO BEAR NORTH 82°56'04" EAST.

LEGEND	
●	= FOUND 1" IRON PIPE
(R.A.)	= RECORDED AS

0 200' 400'

SCALE: 1" = 200'

WISCONSIN
STEPHEN M. HORTON
S-2706
WINONA, MN
LAND SURVEYOR

CSR 2627
FILED JULY 24, 2018

I HEREBY CERTIFY THAT THIS SURVEY, PLAN OR REPORT WAS PREPARED BY ME OR UNDER MY DIRECT SUPERVISION AND IS CORRECT TO THE BEST OF MY KNOWLEDGE AND BELIEF.

DATE 10-9-17

STEPHEN M. HORTON, PLS 2706

HORTON SURVEYING
N6183 JASON STREET
ONALASKA, WI 54650
(608) 780–7283
email:
surveyor.steve@yahoo.com

SURVEY FOR JIM PARKINSON
DATE DRAWN: 10/9/2017
DATE SURVEYED: OCTOBER 2017
FILE NAME: 16–3/Parkinson.dwg