CSR 2650

CSR 2650
FILED SEPT. 25, 2018

PLAT OF SURVEY

THE NORTH LINE OF THE SOUTH 250 FEET OF THE SE-SW OF SECTION 33, T16N, R4W, TOWN OF LEON, MONROE COUNTY, WISCONSIN.

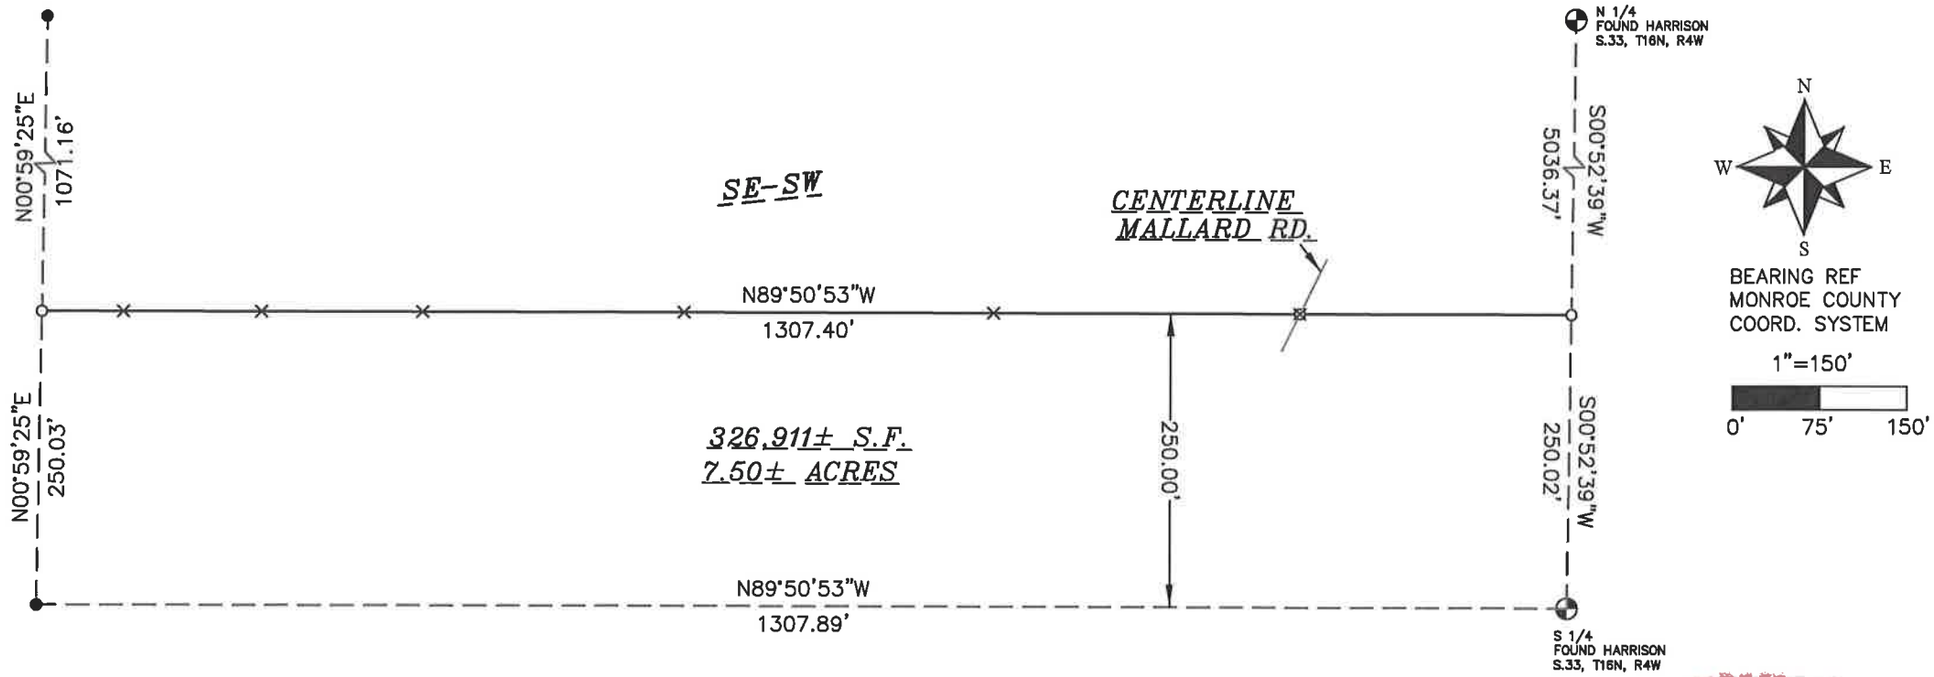

LEGEND

- ○ SET 3/4" X 18" IRON BAR 1.5 LB/FT
- ⊠ SET MAG NAIL, UNLESS NOTED
- × SET LATHE ON LINE
- ● FOUND 1 1/4" IRON BAR

FOR:
DAVID MROCH
24723 MALLARD RD.
SPARTA, WI 54656

BY:
RUNNING LAND SURVEYING
700 DAUPHIN ST.
LA CROSSE, WI
54603
608-779-5322

I, CHRISTIAN J. RUNNING, PROFESSIONAL LAND SURVEYOR, HEREBY CERTIFY THAT THIS SURVEY COMPLIES WITH AE-7 OF THE WISCONSIN STATUTES, AND IS TRUE AND CORRECT TO THE BEST OF MY KNOWLEDGE AND BELIEF.

CHRISTIAN J. RUNNING
PLS 2558
DATE: 11/07/17

WISCONSIN
CHRISTIAN J. RUNNING
S-2558
LA CROSSE, WISCONSIN
LAND SURVEYOR
11/07/17