CSR 2656

FILED SEPT. 25, 2018

PLAT OF SURVEY

PART OF THE WEST LINE OF THE FRACTIONAL SW–NE, AND THE WEST LINE AND PART OF THE SOUTH LINE OF TH NE–SE OF SECTION 2, T157N, R4W, TOWN OF PORTLAND, MONROE COUNTY, WISCONSIN.

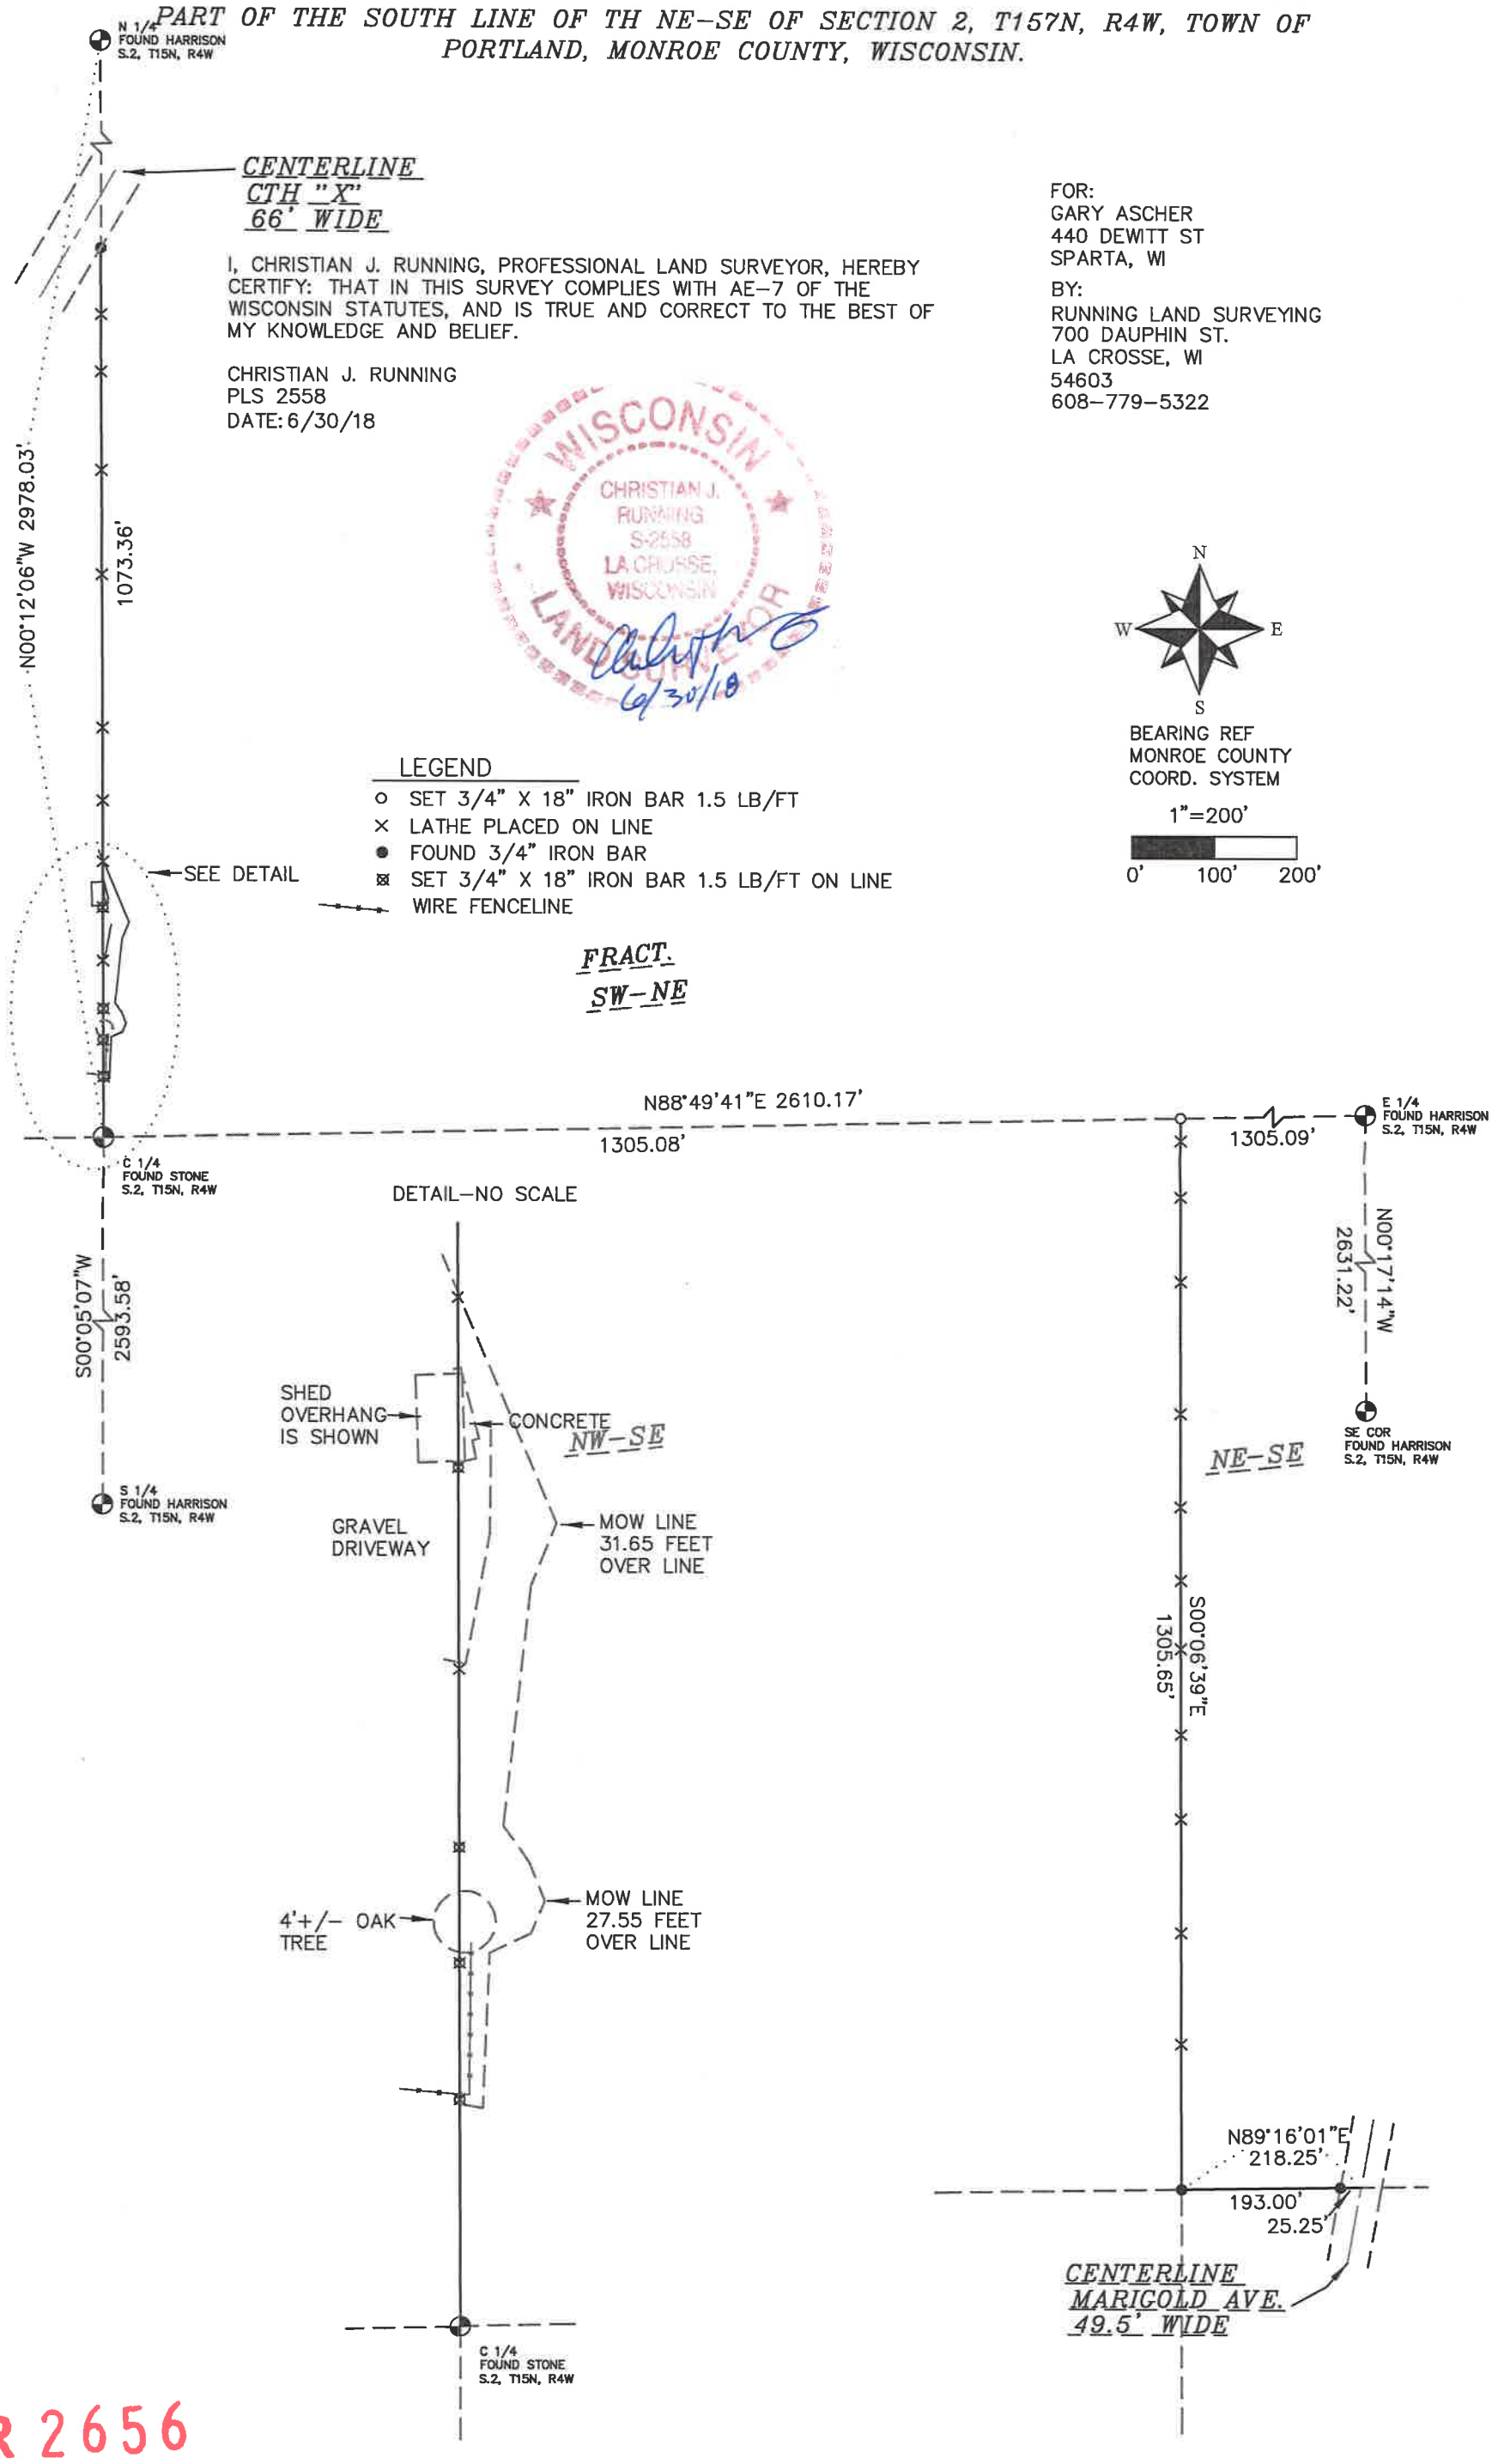

I, CHRISTIAN J. RUNNING, PROFESSIONAL LAND SURVEYOR, HEREBY CERTIFY: THAT IN THIS SURVEY COMPLIES WITH AE–7 OF THE WISCONSIN STATUTES, AND IS TRUE AND CORRECT TO THE BEST OF MY KNOWLEDGE AND BELIEF.

CHRISTIAN J. RUNNING
PLS 2558
DATE: 6/30/18

WISCONSIN CHRISTIAN J. RUNNING S-2558 LA CROSSE, WISCONSIN LAND SURVEYOR

6/30/18

FOR:
GARY ASCHER
440 DEWITT ST
SPARTA, WI

BY:
RUNNING LAND SURVEYING
700 DAUPHIN ST.
LA CROSSE, WI
54603
608–779–5322

LEGEND

- ○ SET 3/4" X 18" IRON BAR 1.5 LB/FT
- × LATHE PLACED ON LINE
- ● FOUND 3/4" IRON BAR
- ⊠ SET 3/4" X 18" IRON BAR 1.5 LB/FT ON LINE
- WIRE FENCELINE

BEARING REF
MONROE COUNTY
COORD. SYSTEM

1"=200'

0' 100' 200'

CSM_V_18_P_8

CSR 2656